
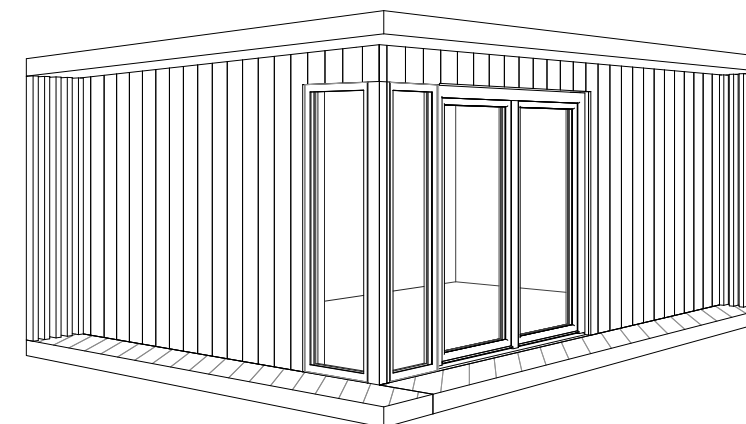


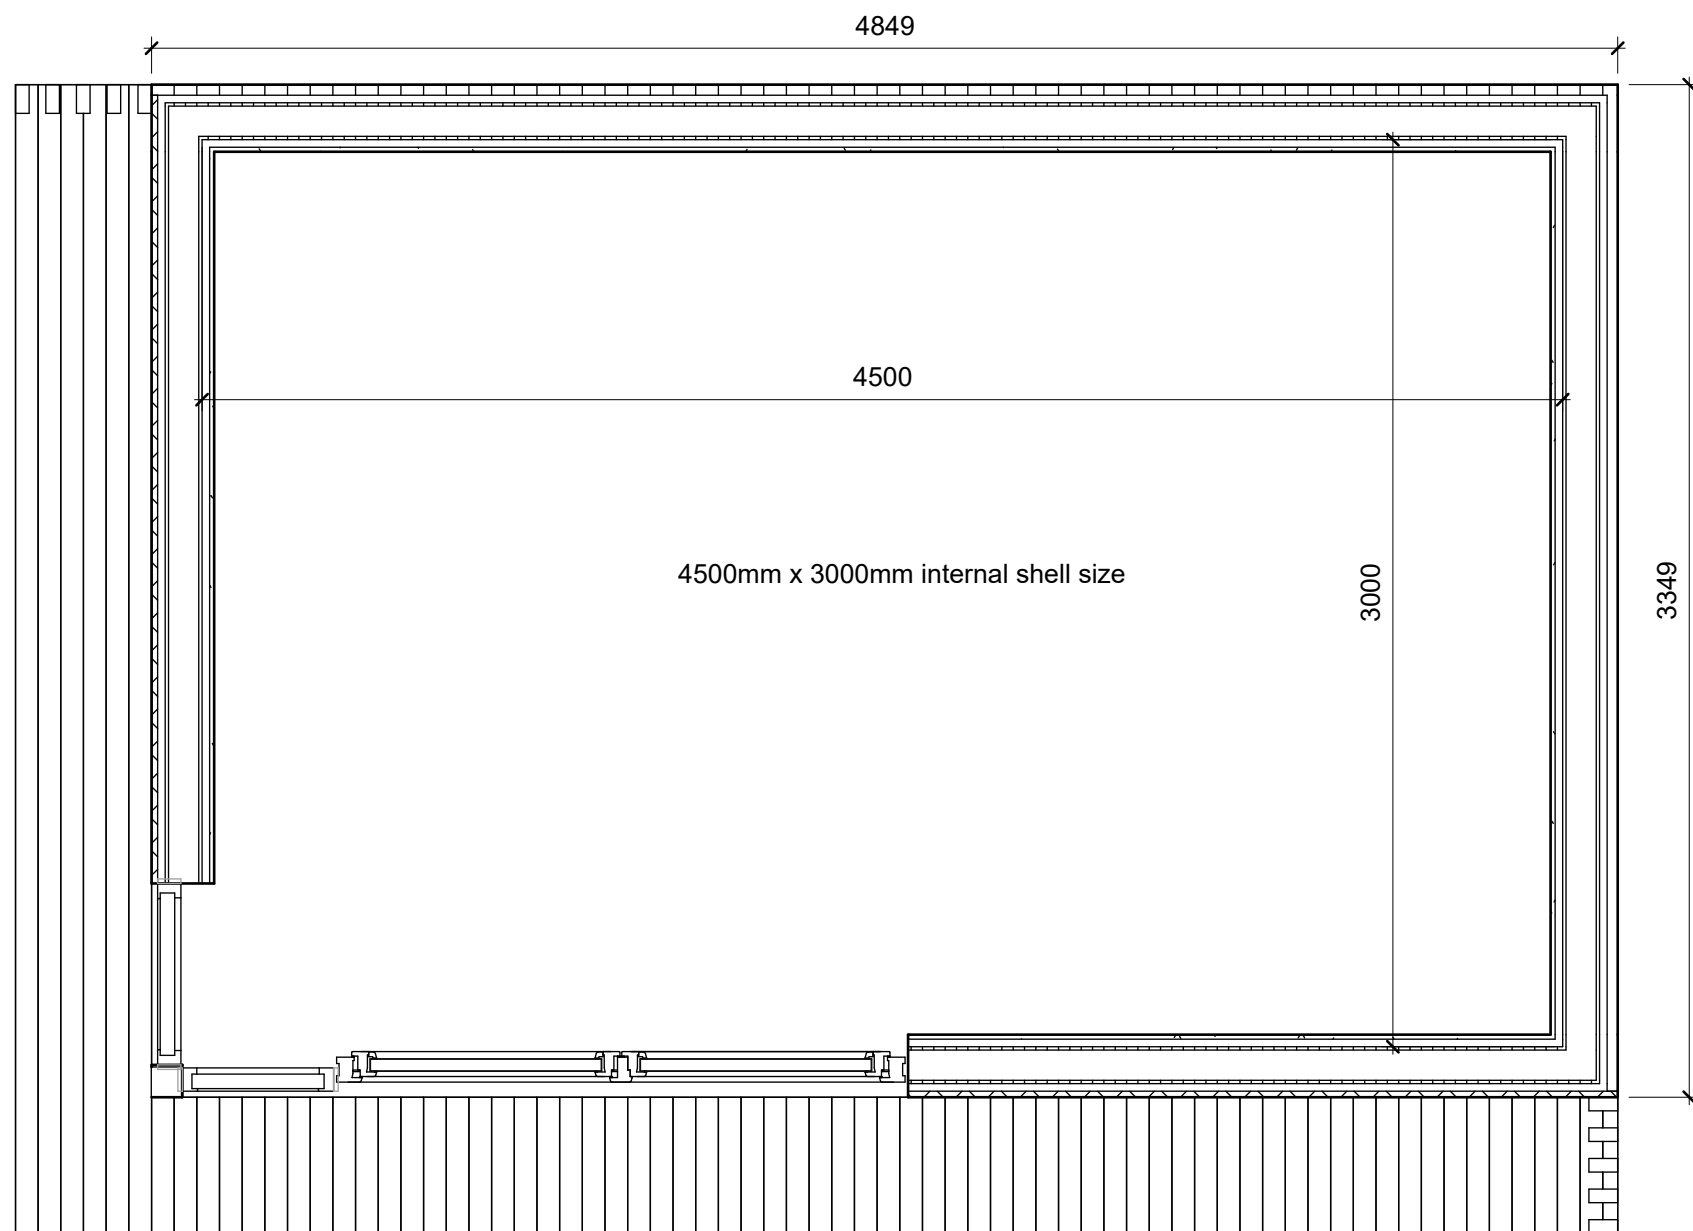

1 01 Ground Floor Level
1 : 25

2 3D View 2

CLIENT: Neil Johnstone 7 Heather Close, Finchampstead Wokingham, RG40 4PX ALL RIGHTS RESERVED THE COMPANY. NO REPRODUCTION UNLESS WRITTEN CONSENT GIVEN	future rooms sips panels garden rooms annexe modular pods	AMENDMENT		Diplomat		JOB / DRAWING No. FR2500-02 REVISION
				DATE:	23/09/2025 10:02:07	
				SCALE @ A3:	1 : 25	
				DRAWN:	GR	