

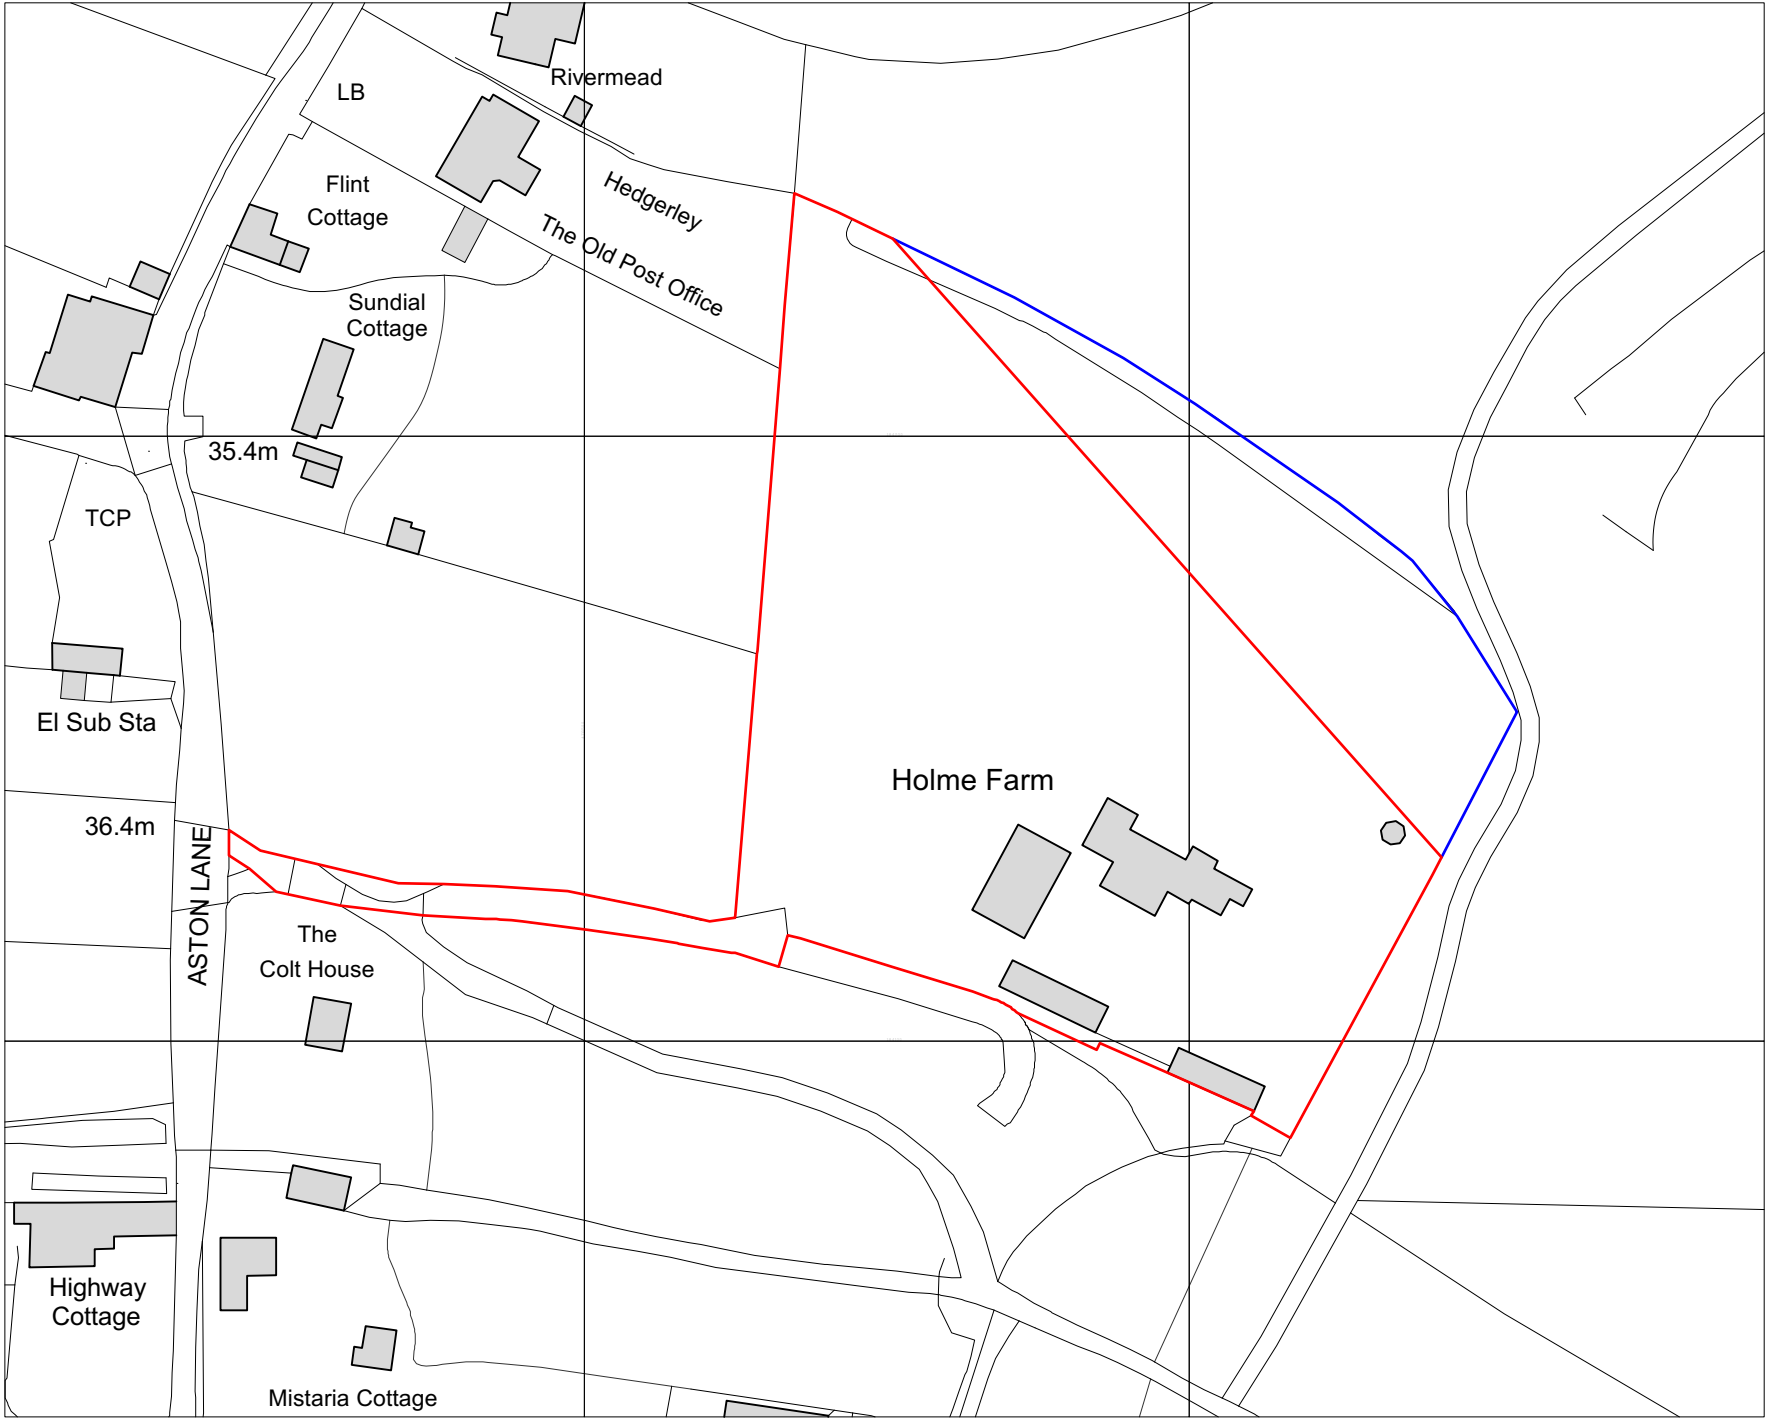


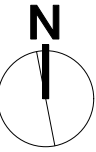

SITE LOCATION PLAN
Scale: 1:1250

KEY

= APPLICATION SITE BOUNDARY

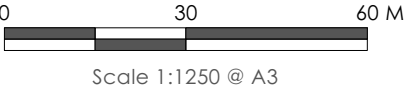

No.	Date:	Revision Notes:	Revised By:	dp architects design planning architecture RIBA Chartered Practice CIAT DP Architects The Old Brewery Tap, 3 Shirburn Street, Watlington, Oxfordshire, OX49 5BU Tel: 01491 613 066 Email: mail@dparchitects.co.uk	Client	MR NIGEL HOATH			Drawing			SITE LOCATION PLAN		
					Project	RESIDENTIAL ALTERATIONS HOLME FARM, ASTON, HENLEY-ON-THAMES, RG9 3DJ			Scale	Dwg No.	Revision			
									1:1250 @ A3	25 HFNH SL02				
									Drawn			CB		
									Date	Status				
				12/09/2025	PLANNING									