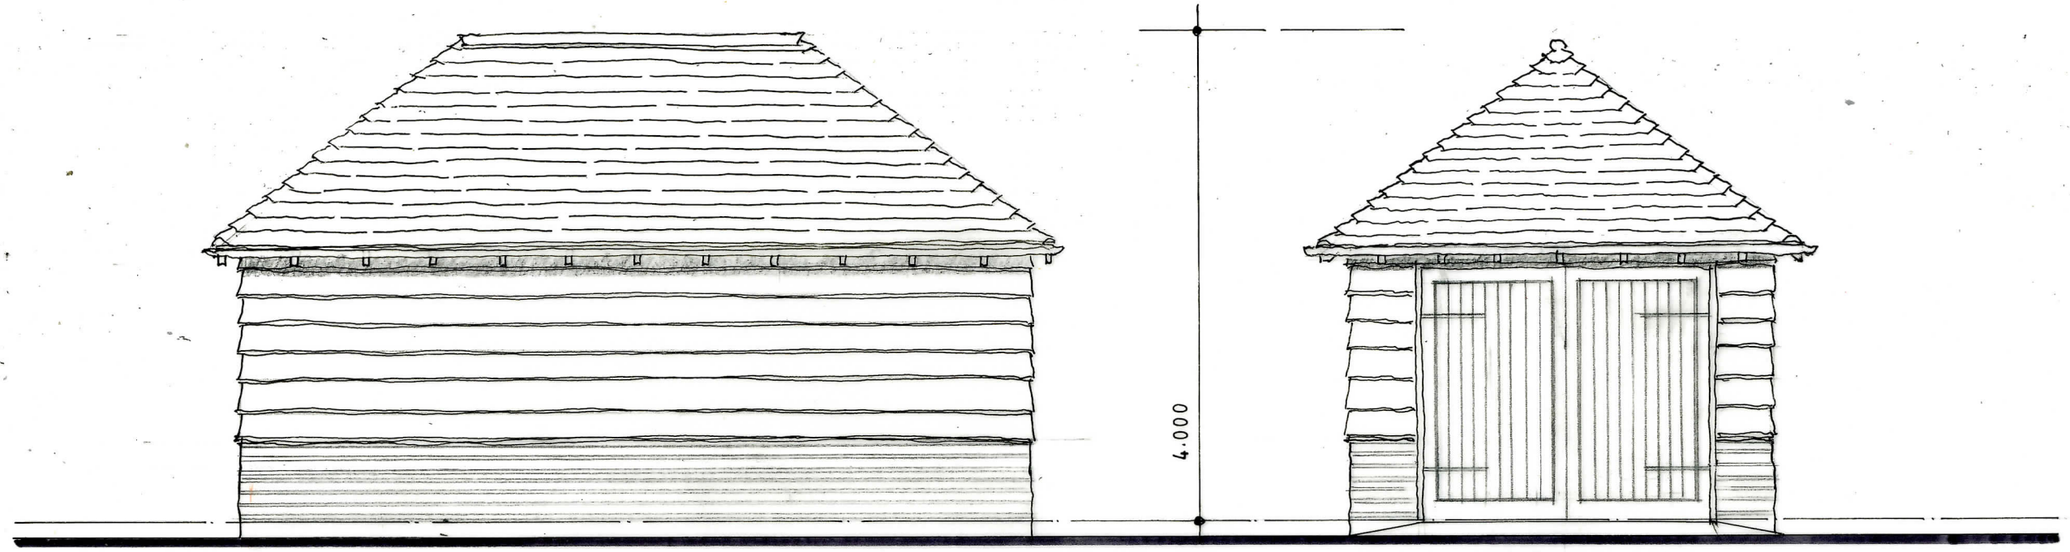

SIDE ELEVATION

FRONT ELEVATION

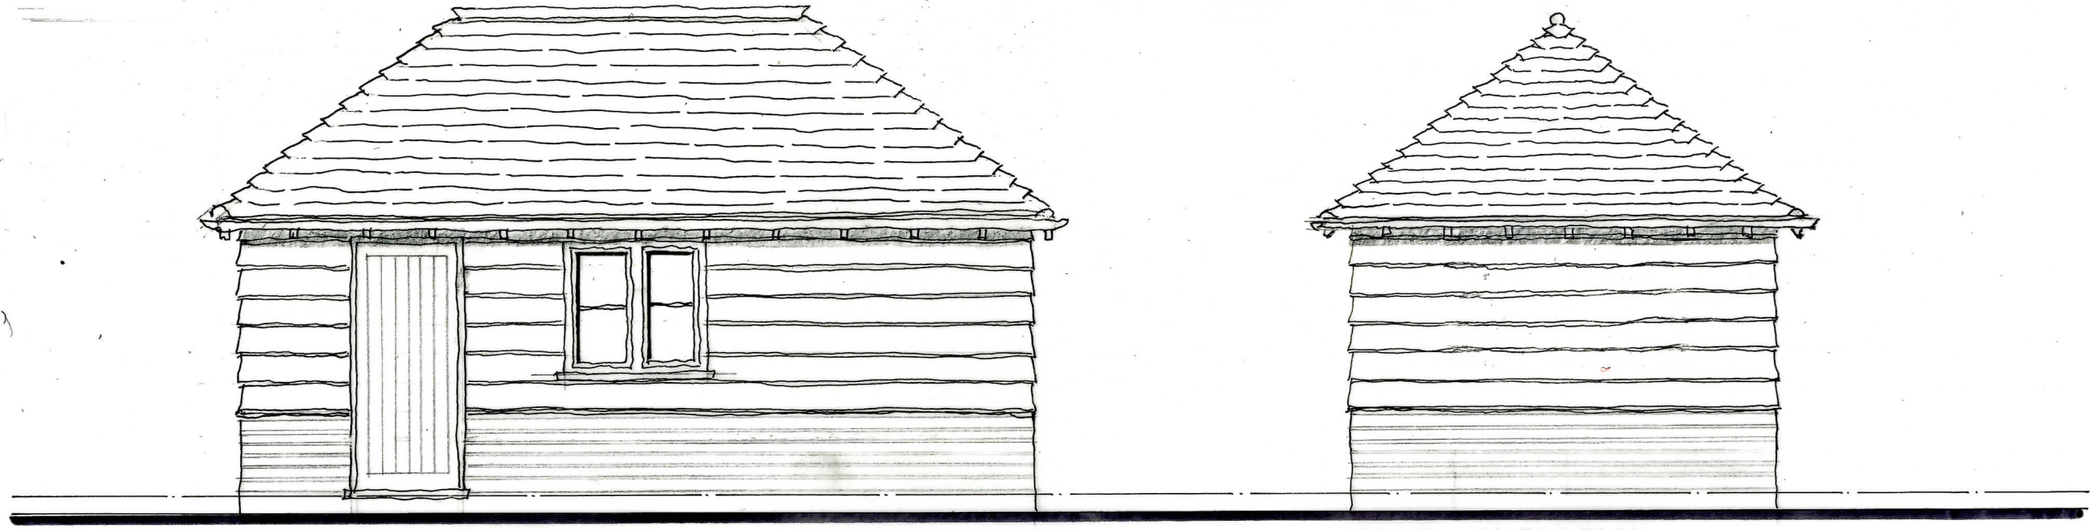

SIDE ELEVATION

REAR ELEVATION

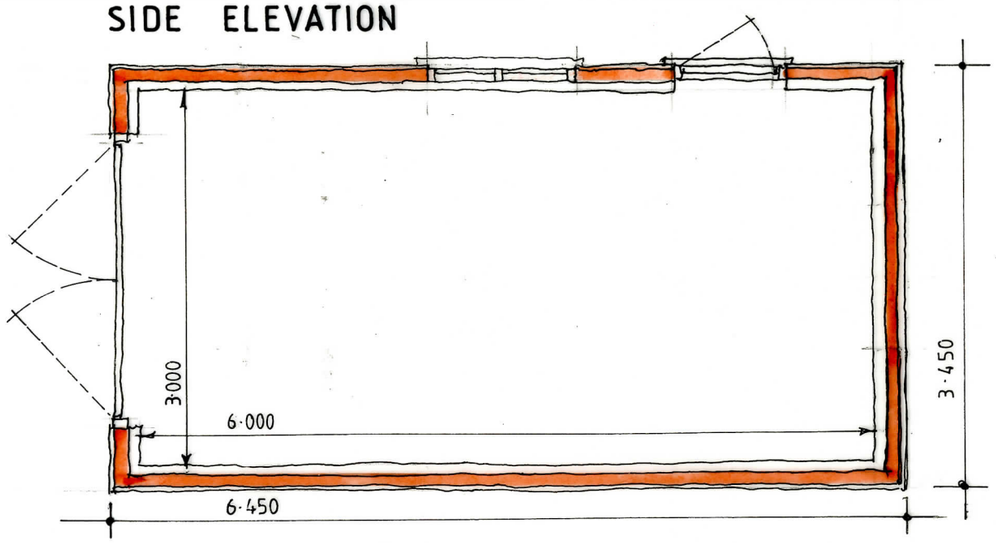

GROUND FLOOR

MATERIALS

ROOF : PLAIN CLAY TILES TO MATCH MAIN HOUSE.

WALLS : DARK STAINED WEATHER BOARDING ON STUDWORK FRAMING OVER FACE BRICK PLINTH TO MATCH MAIN HOUSE ON RAFT FOUDATION.

WINDOWS: STAINED SOFTWOOD CASEMENT WINDOW AND DOORS TO MATCH MAIN HOUSE.

EAVES : OPEN EAVES DETAIL WITH EXPOSED STAINED RAFTER FEET.

Notes

All dimensions and levels on site are to be checked prior to commencement of work

This drawing is the copyright of Paul Edwards Architecture

SCALE
0 1 2 3

Project
Proposed garage
The Coachouse
Blagrove Lane
WOKINGHAM
Berks

Client
Mr R Ryan

Drawing
PROPOSED PLANS and ELEVATIONS

Scale 1: 50 at A3 Date October 2026

Paul Edwards Architecture
12 Sandy Lane, Barkham, Wokingham, Berks RG41 4DB
Tel: 01189772925 Mob: 07831837415 E-mail: paul@pauledwardsarchitecture.co.uk
VAT Registration Number: 334411619

Job 2718 Dwg. 04