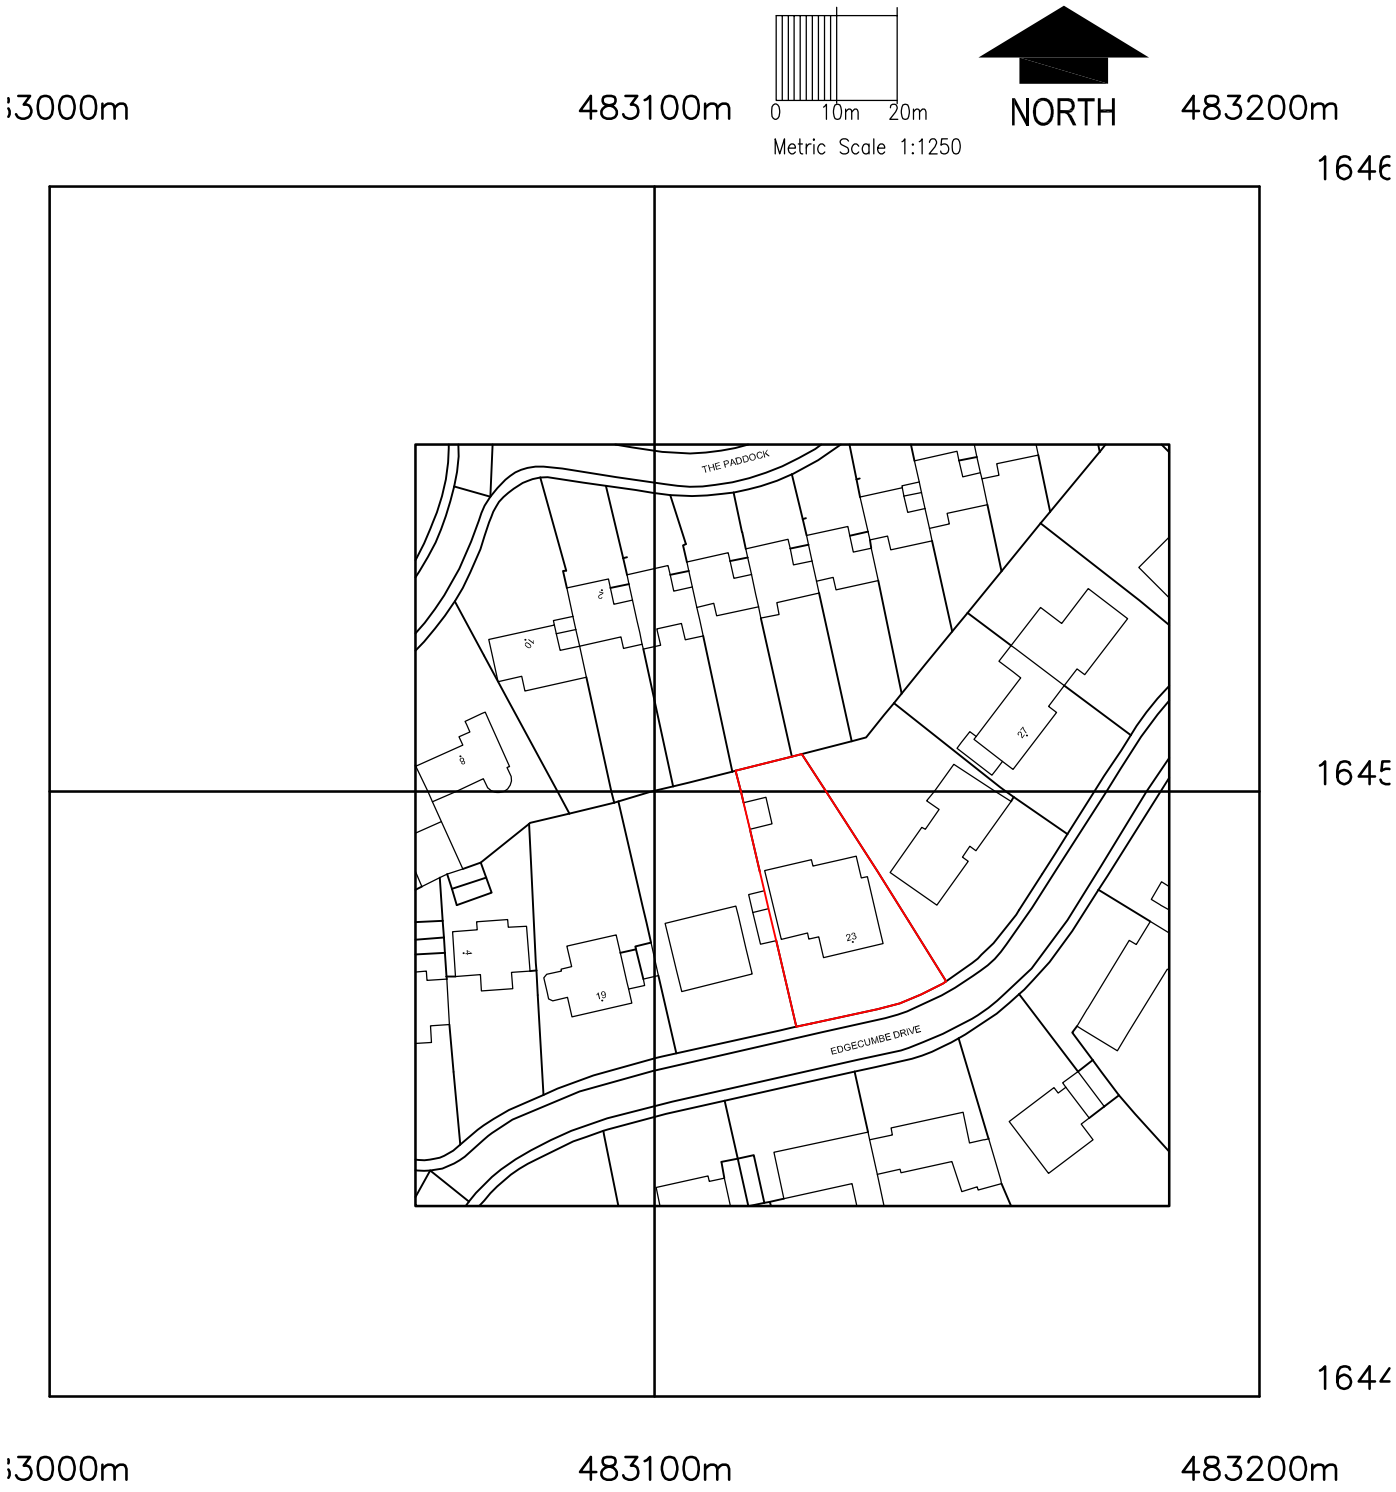


Copyright and database rights 2026 OS Licence no. AC0000849896

JOB TITLE 23 EDGECUMBE PARK DRIVE, CROWTHORNE, RG45 6HU			
DRG. TITLE LOCATION PLAN			
DRAWN	CHECKED	DATE OCT 26	SCALE 1:1250
DRG. No AS01726-LP01			

RRS Designs
Architectural & Planning Services
Mobile- 07964326643
Email- amar@rrsdesigns.co.uk
Website- www.rrsdesigns.co.uk