
0 1m 2m 3m 4m 5m
Metric Scale 1:100

THIS DRAWING IS THE PROPERTY OF RRS DESIGNS
- COPYING / REDISTRIBUTION BY CONSENT ONLY


NOTES

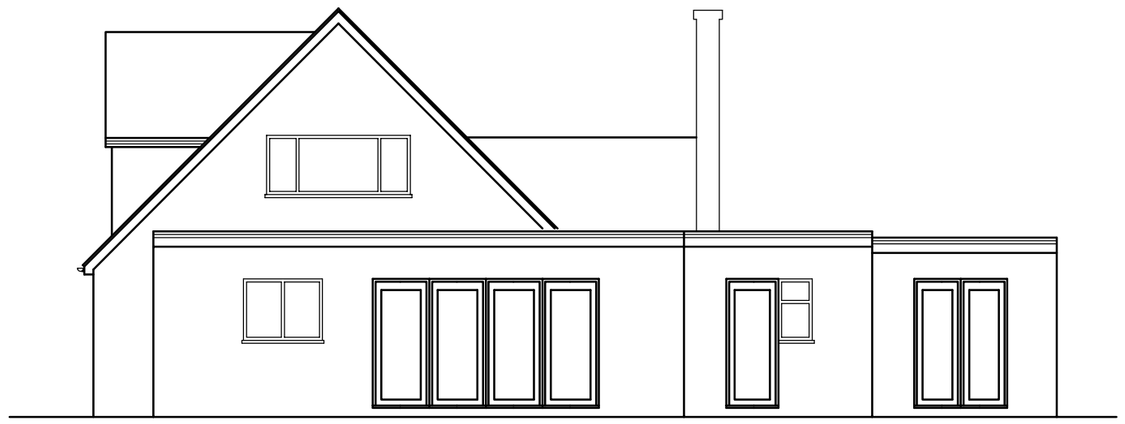


EXISTING REAR
ELEVATION



EXISTING SIDE
ELEVATION

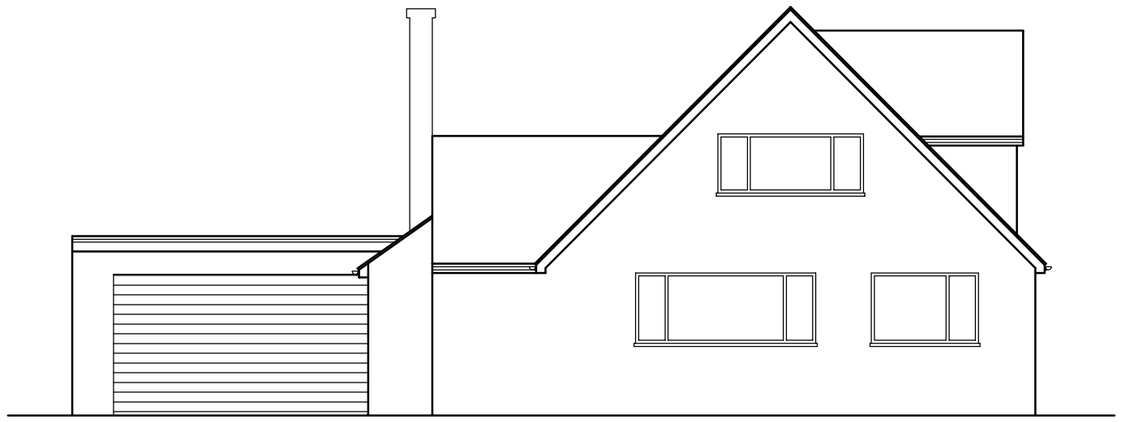

EXISTING FRONT
ELEVATION

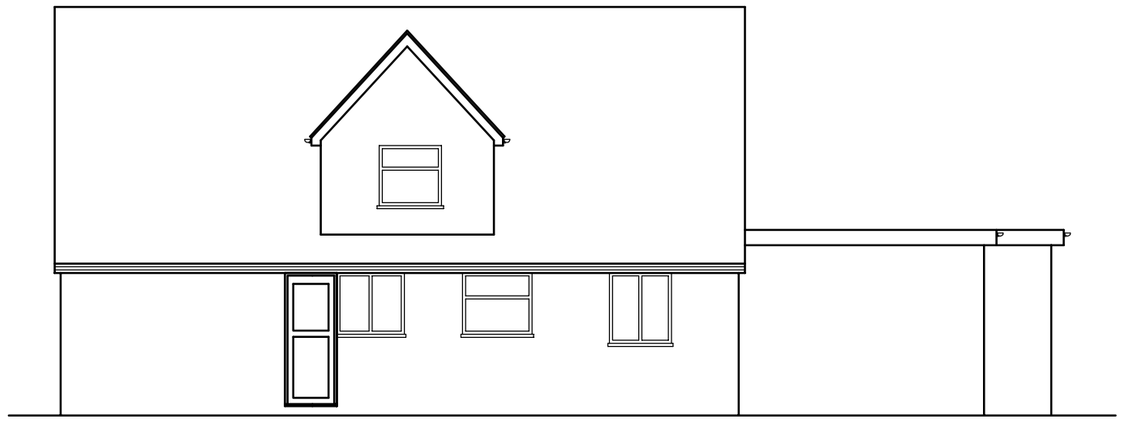

EXISTING SIDE
ELEVATION

Rev	Date	Amendment
A	-	-

PROJECT
23 EDGECUMBE PARK DRIVE
CROWTHORNE
RG45 6HU

TITLE
EXISTING
ELEVATIONS

RRS Designs
Architectural & Planning Services

Mobile- 07964326643
Email- amar@rrsdesigns.co.uk
Website- www.rrsdesigns.co.uk

DRAWN	SCALE @ A2
AS	1:100
DATE	
SEPT 26	

DRAWING No.	REV.
AS01726-02	