


PROPOSED FIRST FLOOR PLAN 1 : 100

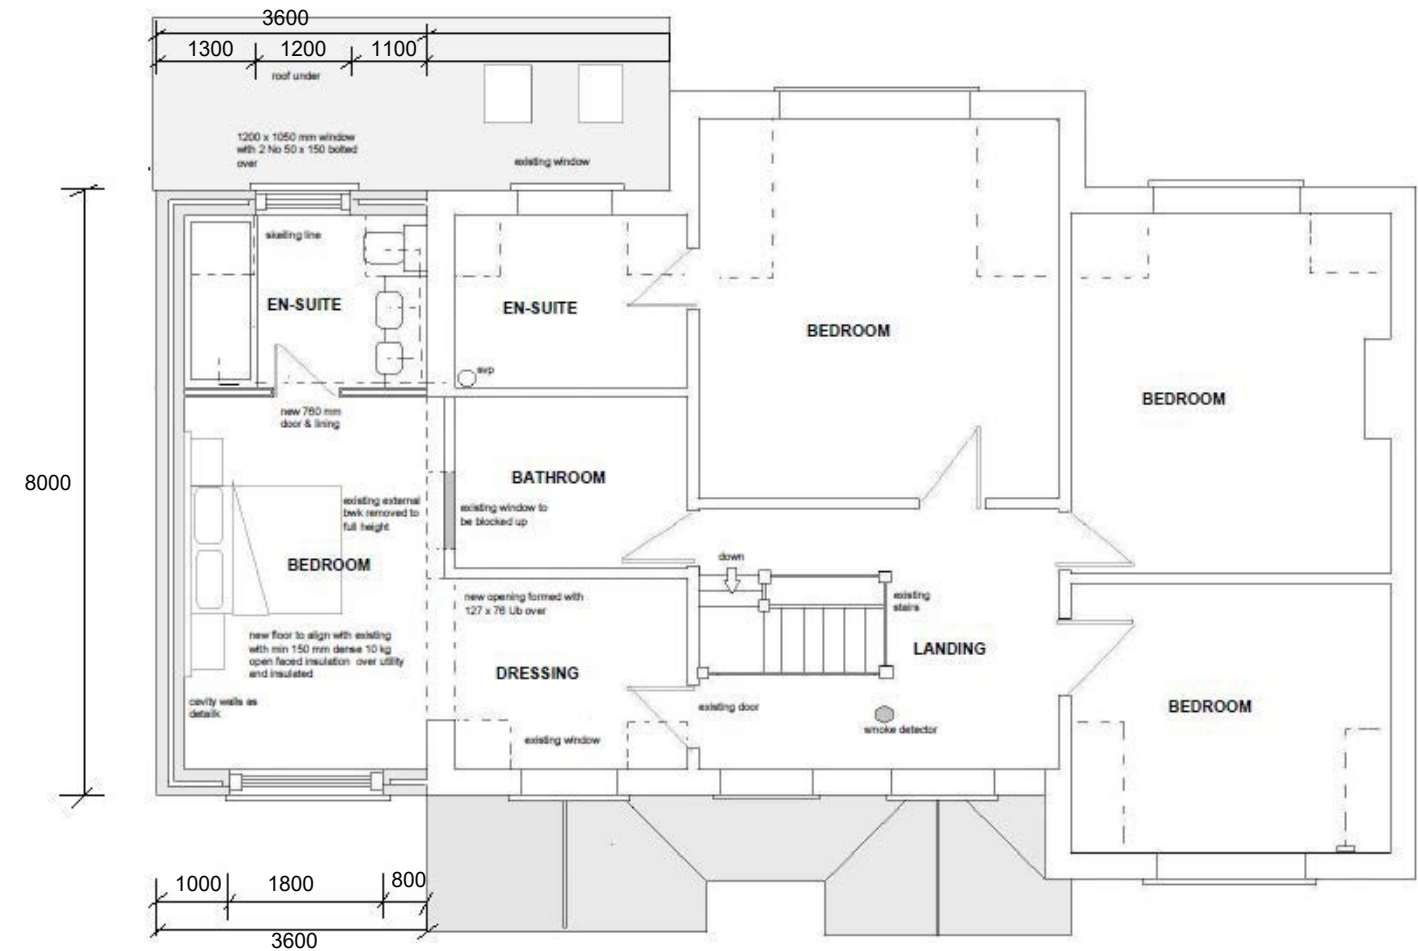

- # SBS

Client No.	No.	Revision
11332	06A	BR

Proposal

Scale	1:100	1:50
-------	-------	------

0 1 2m 1 : 50 @ A3