


File name: I:\005\HARDWARE\PROJECTS\403 WESTERN GATEWAY\WORKING\LANDSCAPE\DRAWINGS\01 - WORKING\WMHP-TG-WG2-DR-LS-3006 - DETAIL LANDSCAPE_P02.DWG, printed on 17 August 2021 12:02:21, by Wia Wa

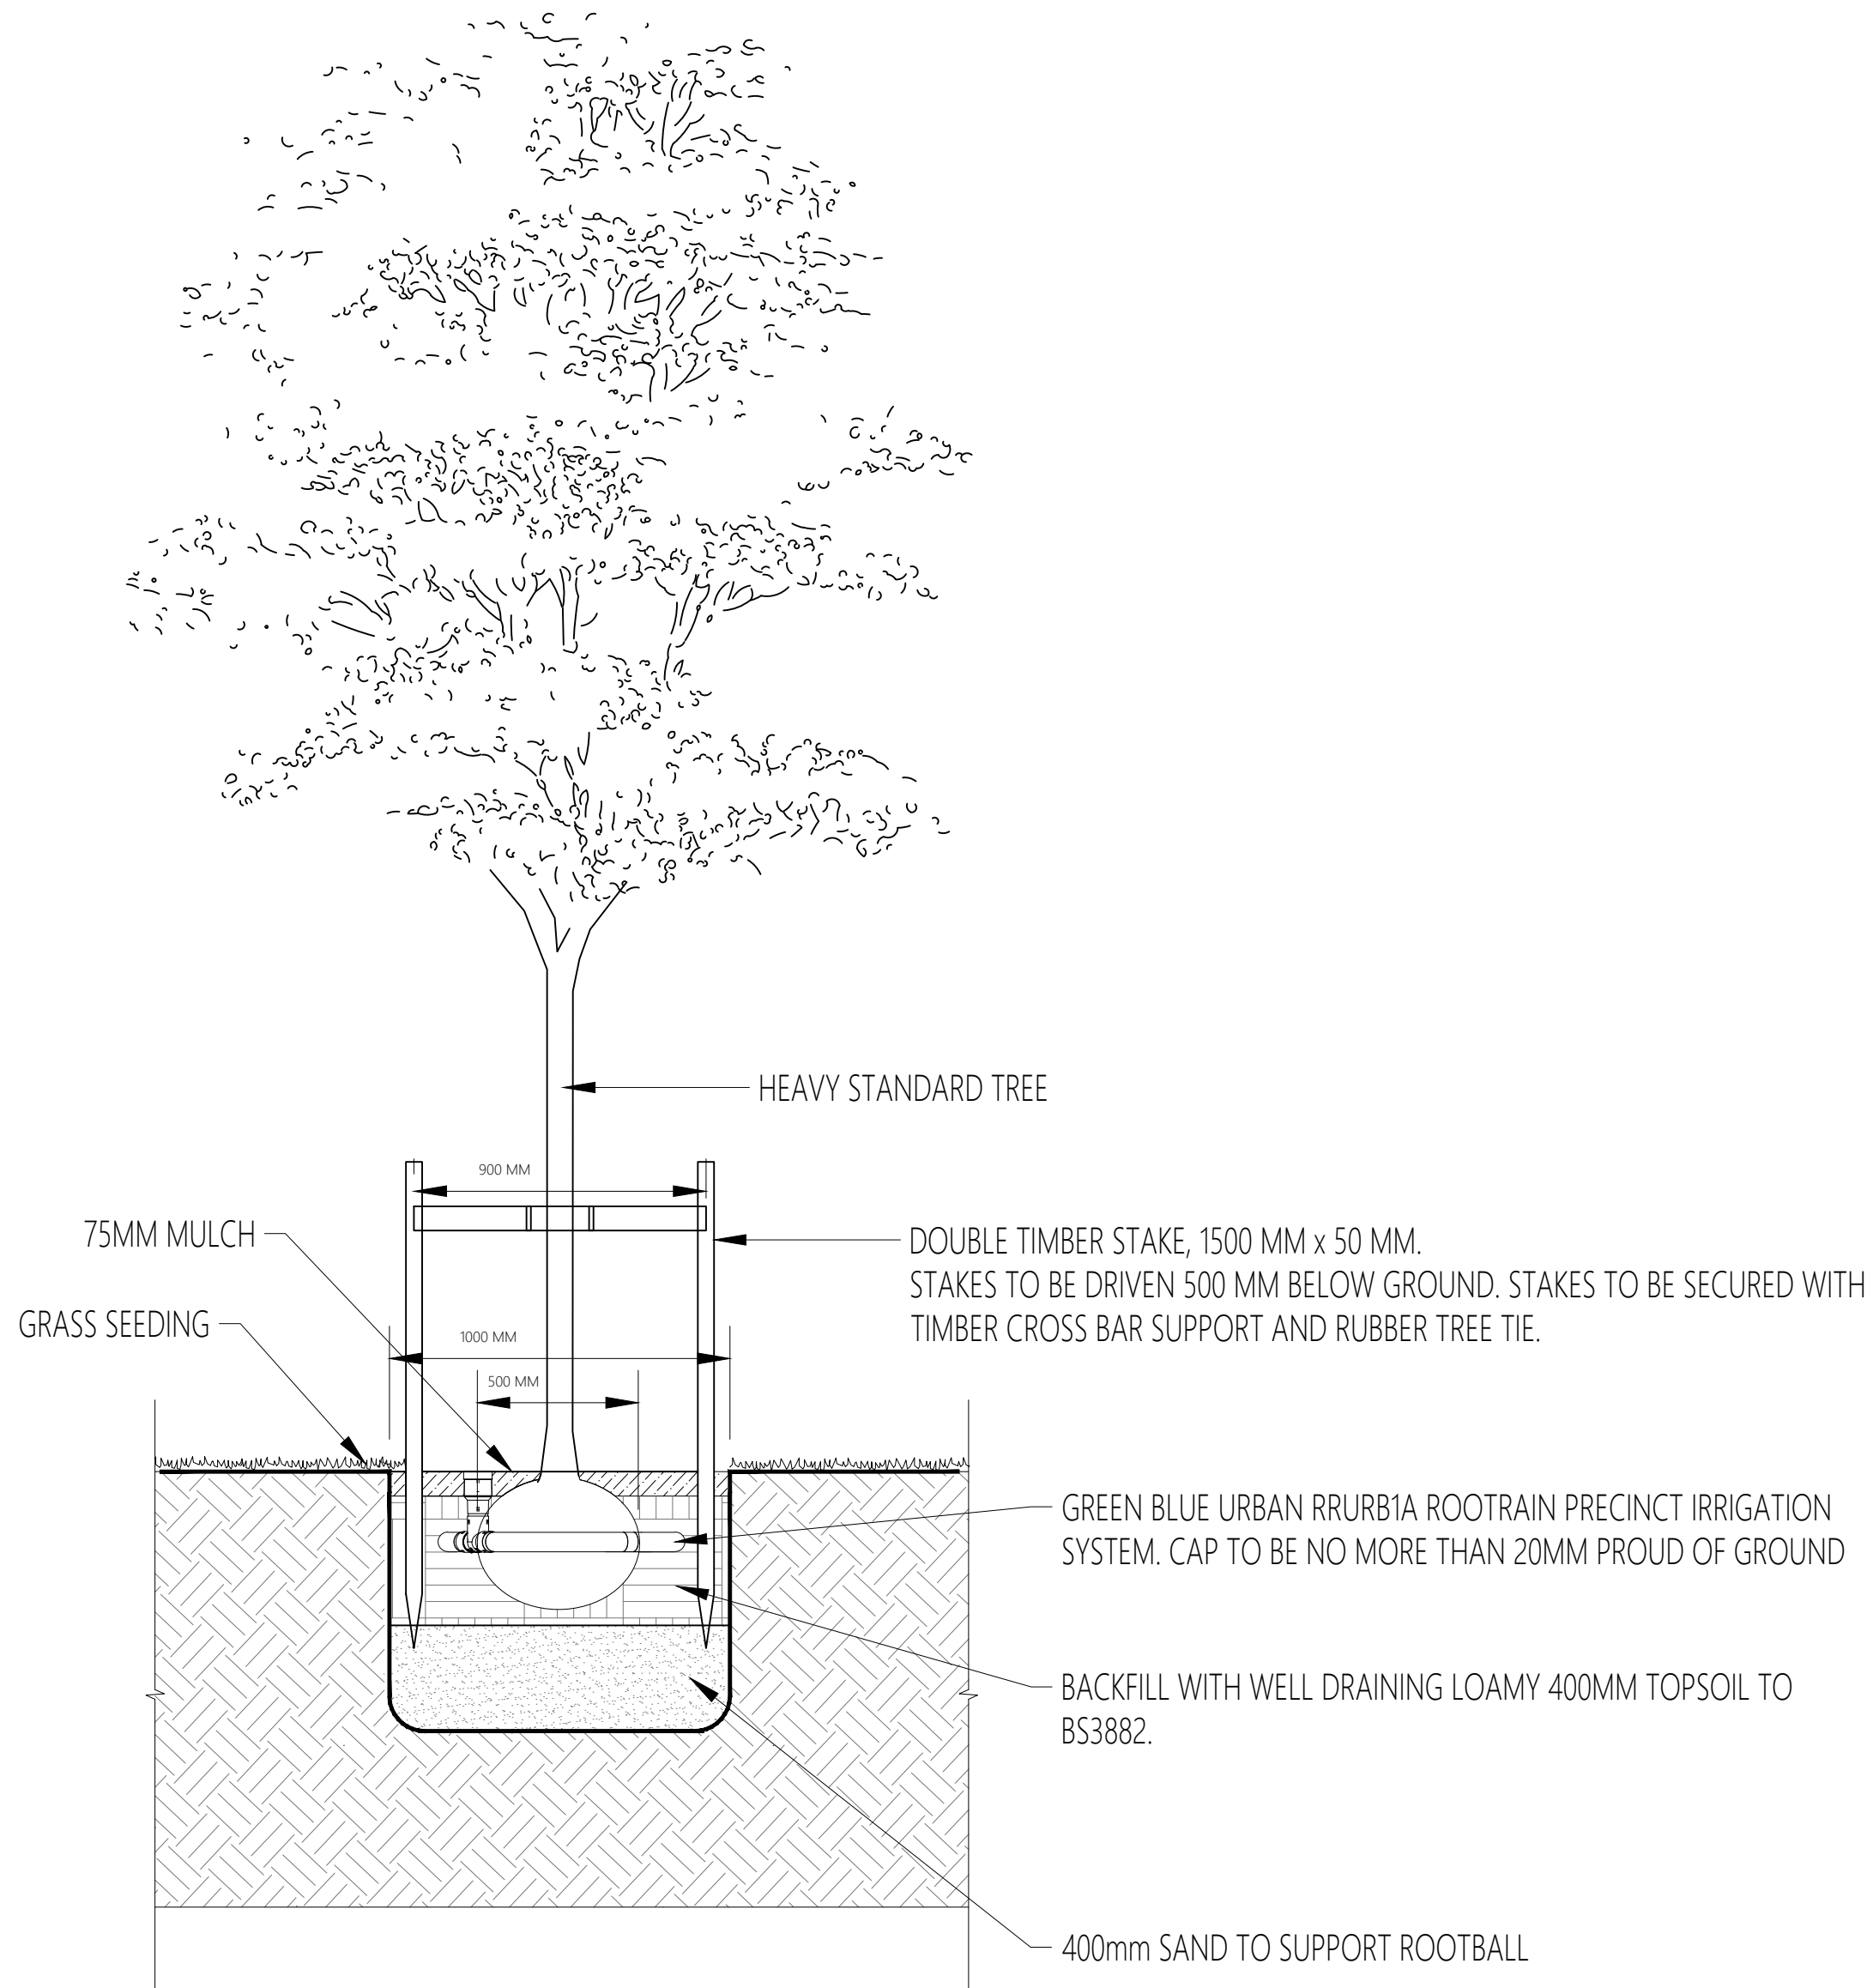


D01 General Tree Pit Detail - Heavy Standard Within Grass
3006 Scale 1:20

DO NOT SCALE

- NOTES:
1. TO BE READ IN CONJUNCTION WITH WRITTEN LANDSCAPE SPECIFICATION, REPORT WMHP-TG-WG2-SP-LS-3001.

P01	17/03/21	LH	DETAILED DESIGN ISSUE	JC	JC
REV	DATE	BY	DESCRIPTION	CHK	APP

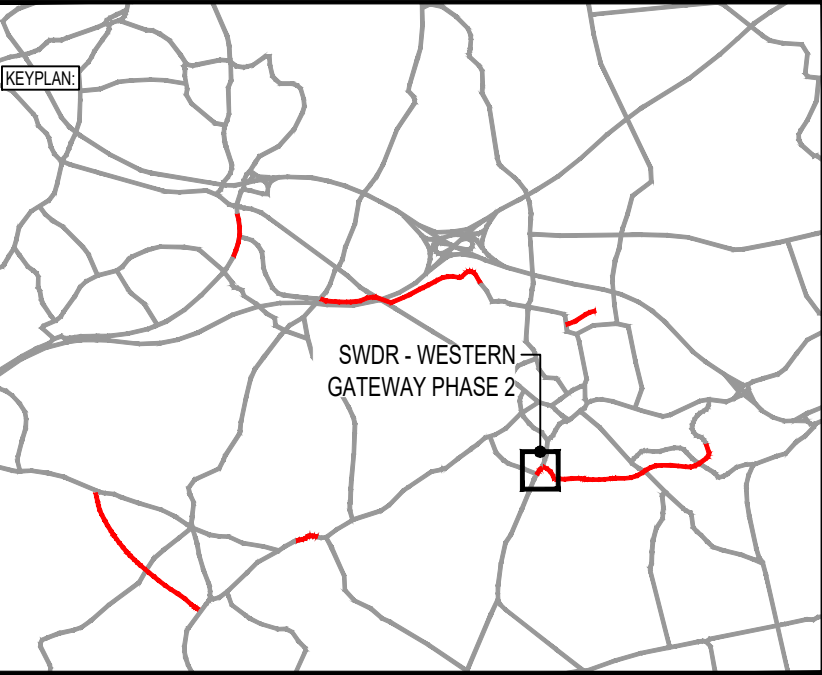

DRAWING STATUS: **FOR REVIEW & COMMENT** **S3**

DESIGNER: **Tony Gee** **Tony Gee and Partners LLP**
Hardy House
140 High Street
Esher, Surrey
KT10 9QJ
Tel: 01372 461600
www.tonygee.com
Consulting Civil, Structural and Geotechnical Engineers

CONTRACTOR: **Balfour Beatty**

CLIENT: **WOKINGHAM BOROUGH COUNCIL**
Shute End, Wokingham, Berkshire RG40 1BN
Tel: (0118) 974 6000 Web: www.wokingham.gov.uk

PROJECT: **WOKINGHAM MAJOR HIGHWAYS PROGRAMME**
SWDR WESTERN GATEWAY PHASE 2

TITLE: **ROUNDAABOUT ENHANCEMENT**
LANDSCAPING CONSTRUCTION DETAILS
PLAN LAYOUT

SCALE @ A1: 1:20	CHECKED: JC	APPROVED: JC
PROJECT NO: C118048	DESIGNED: LH	DRAWN: LH
DRAWING No:	DATE: August 21	REV: P01

WMHP-TG-WG2-DR-LS-3006