



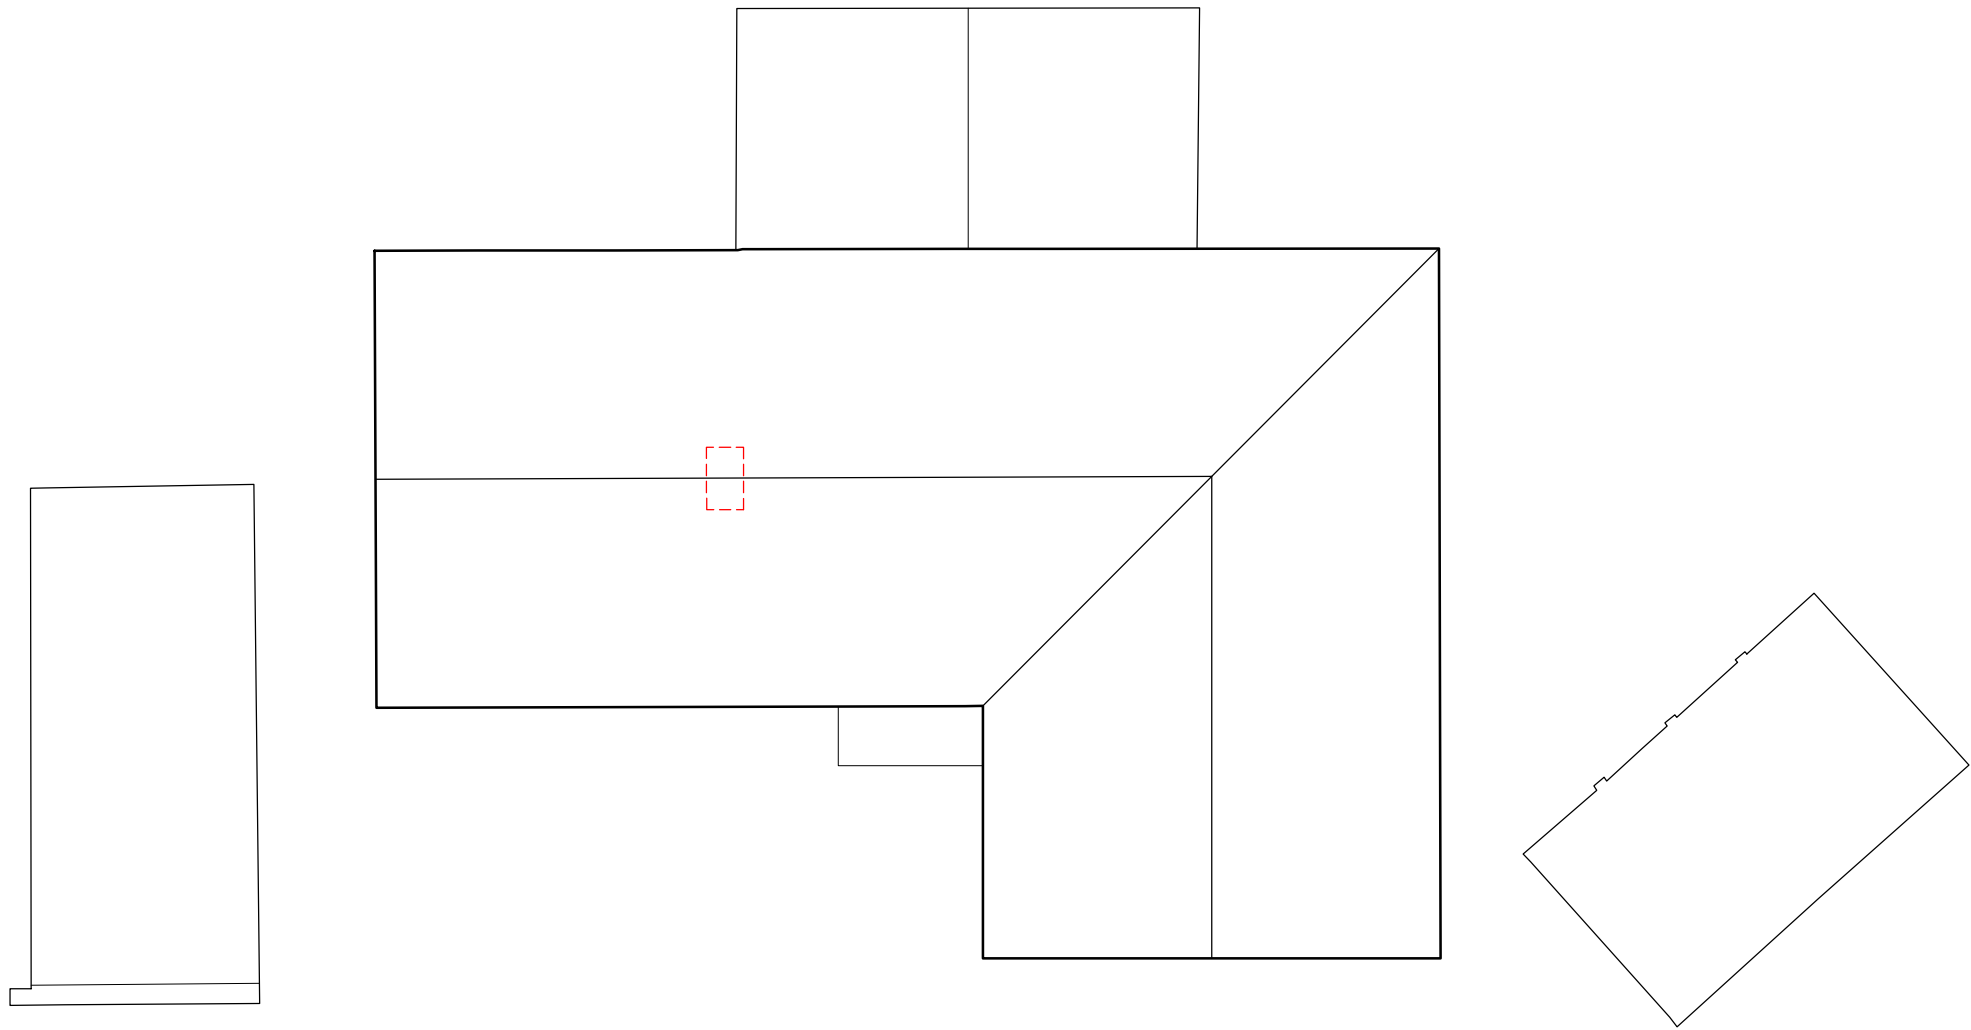


Roof Plan

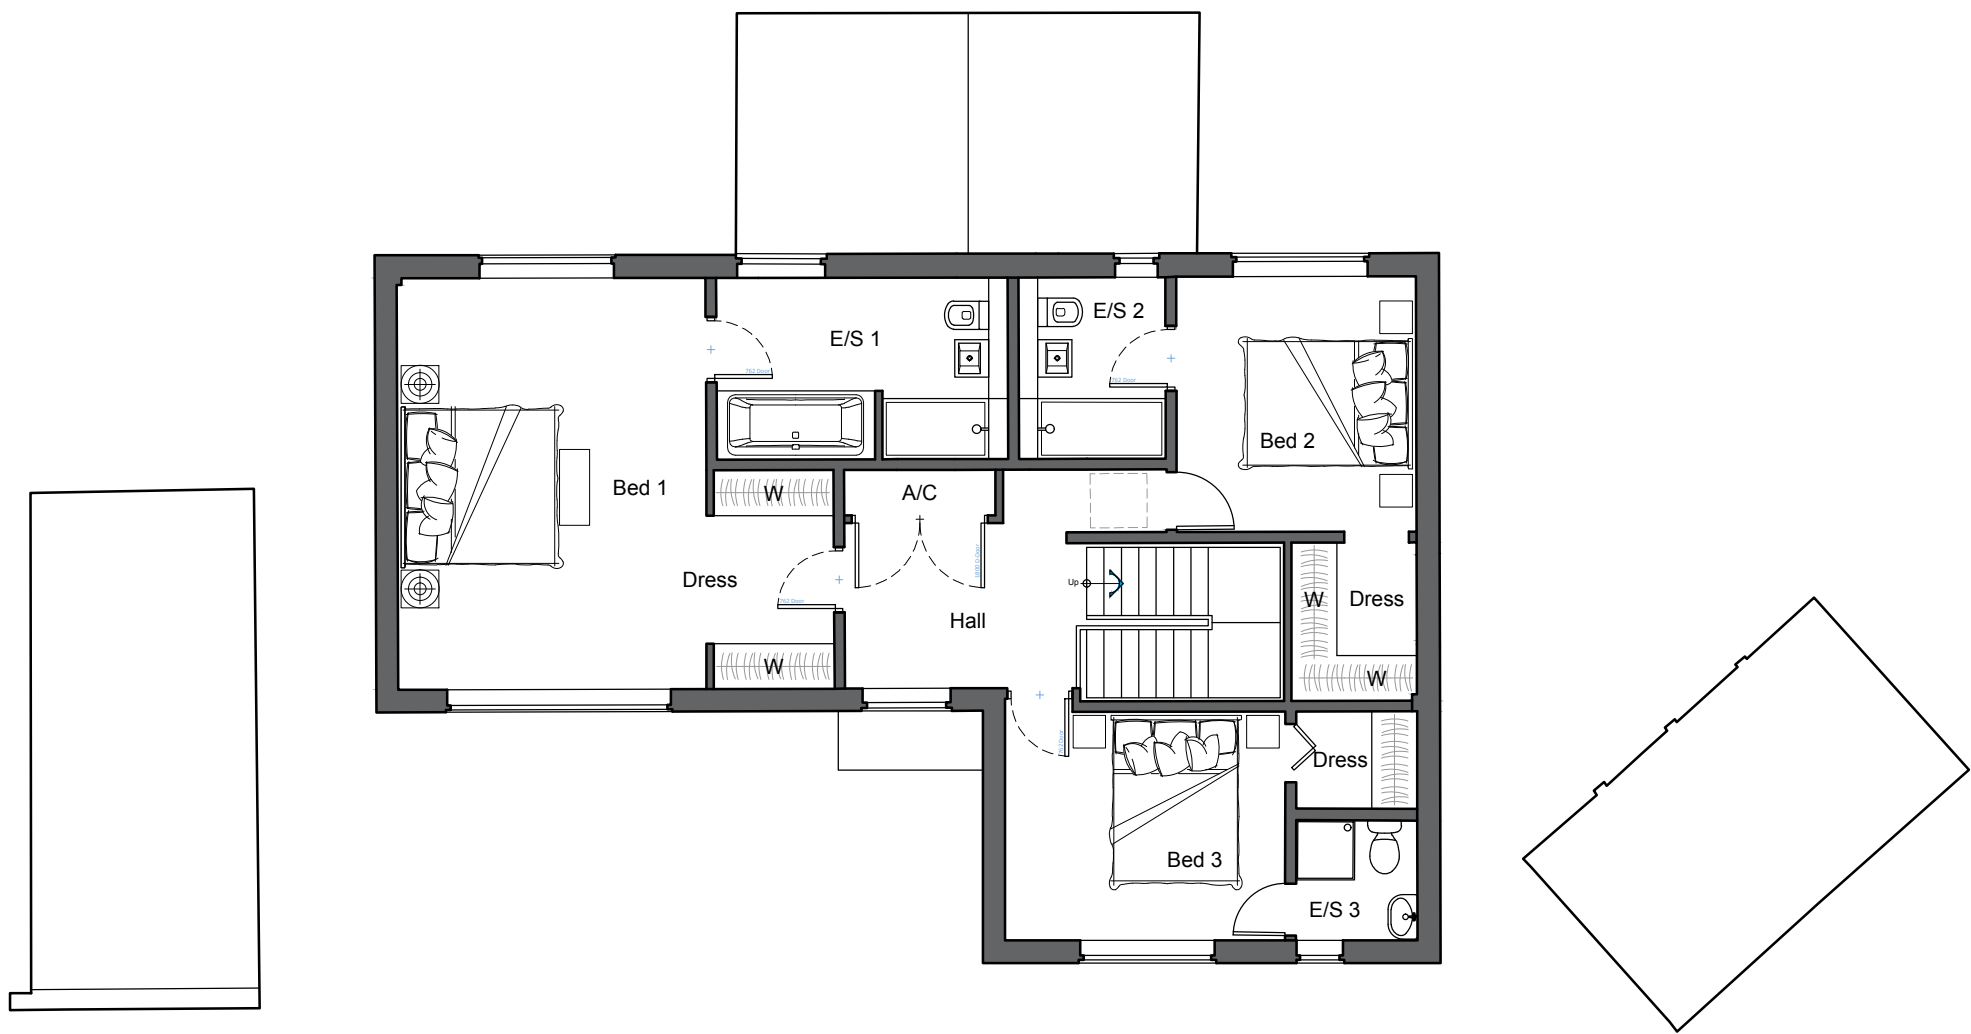

First Floor Plan

Existing Walls Proposed Walls
Walls being demolished

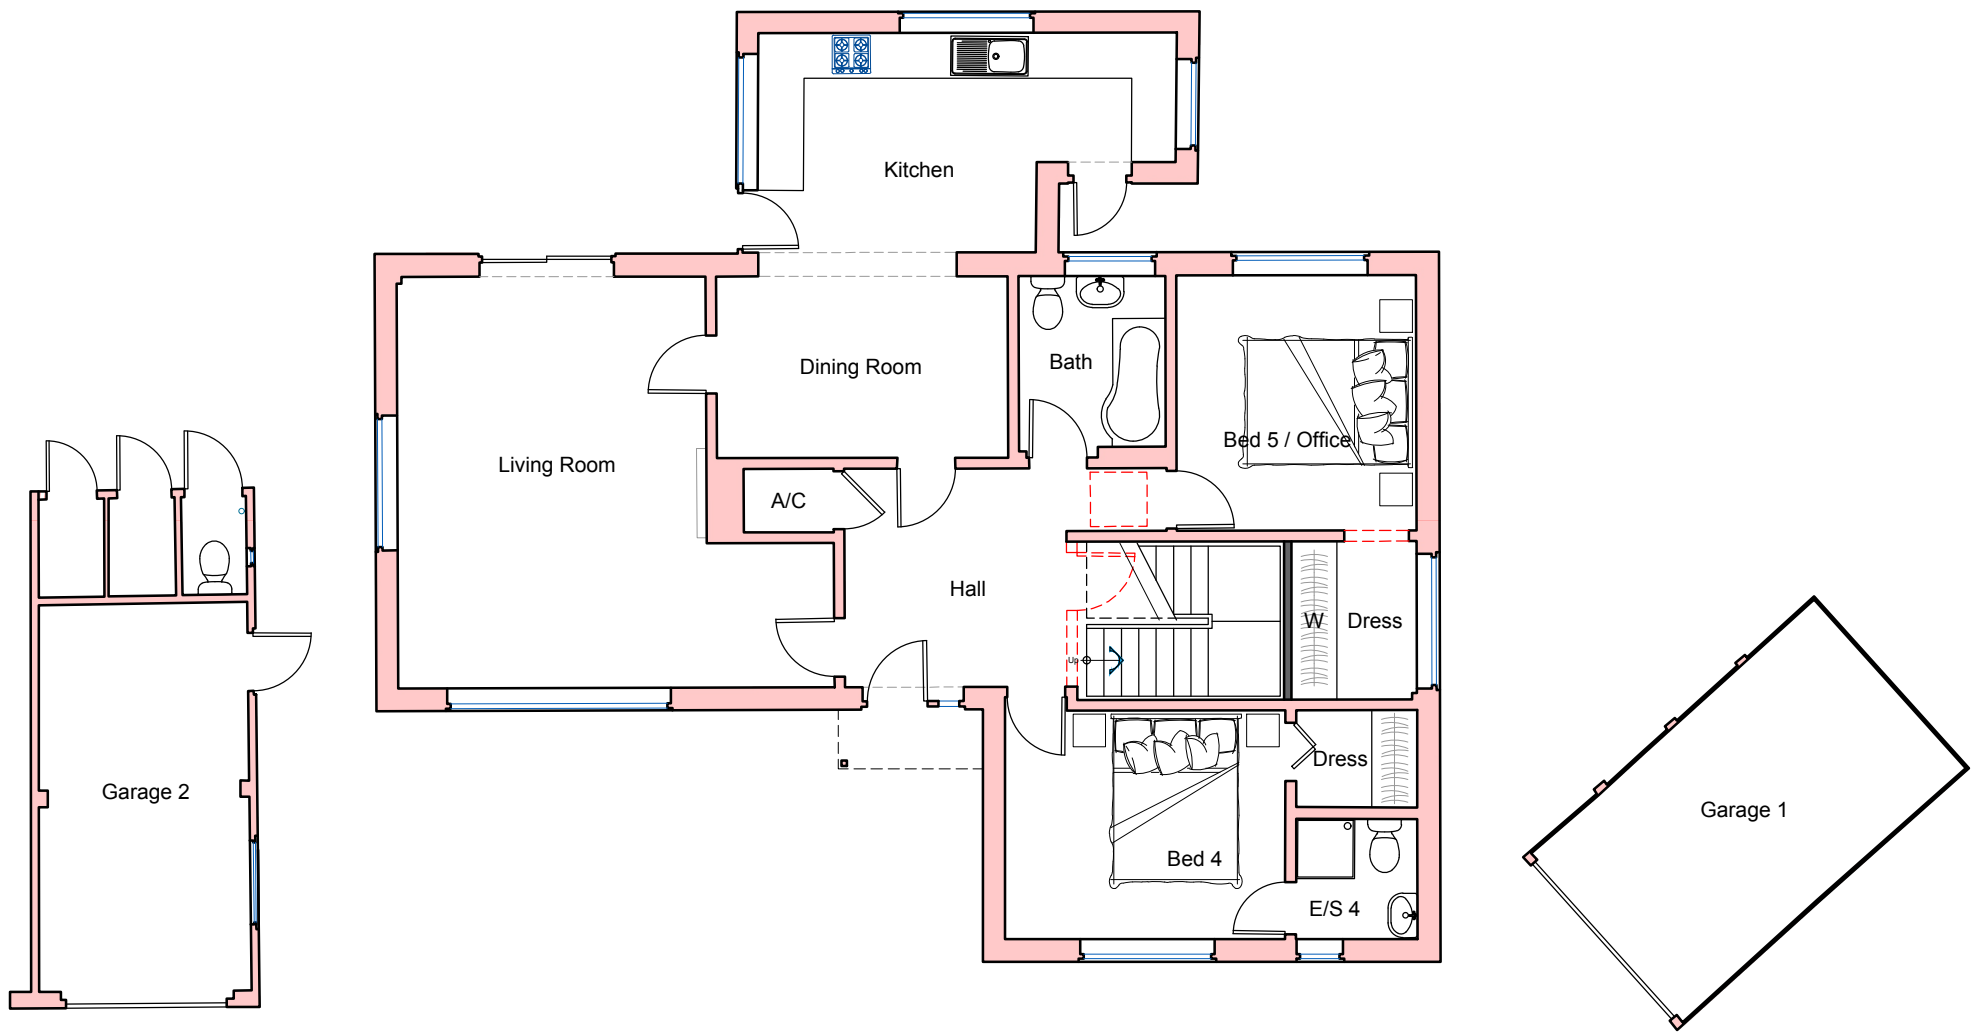


Ground Floor Plan


Existing Walls Proposed Walls Existing Built Outline
Walls being demolished




North East Elevation

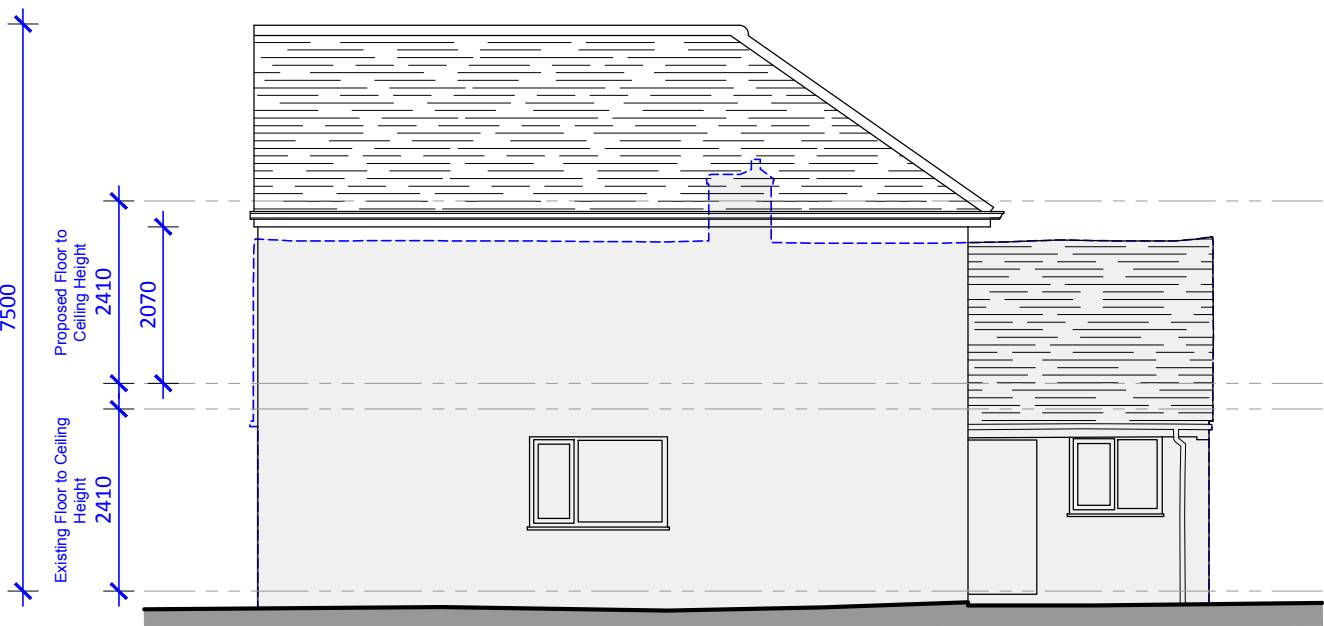

North West Elevation

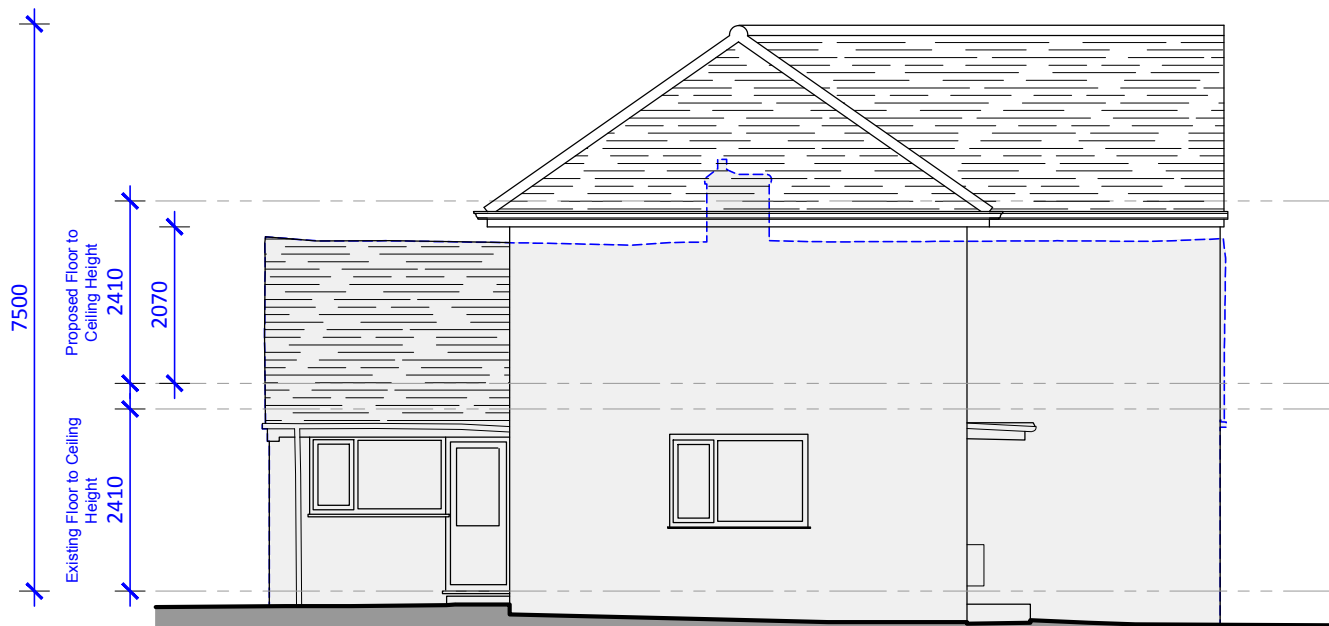

South East Elevation

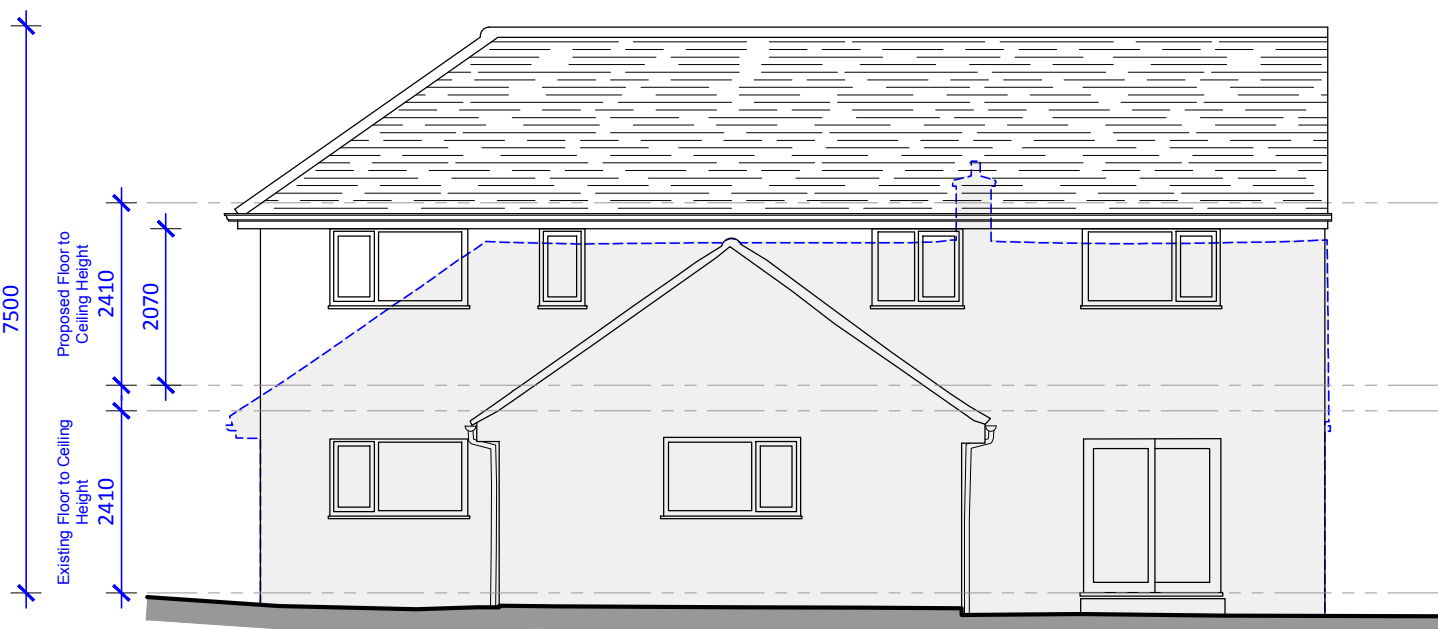

South West Elevation