

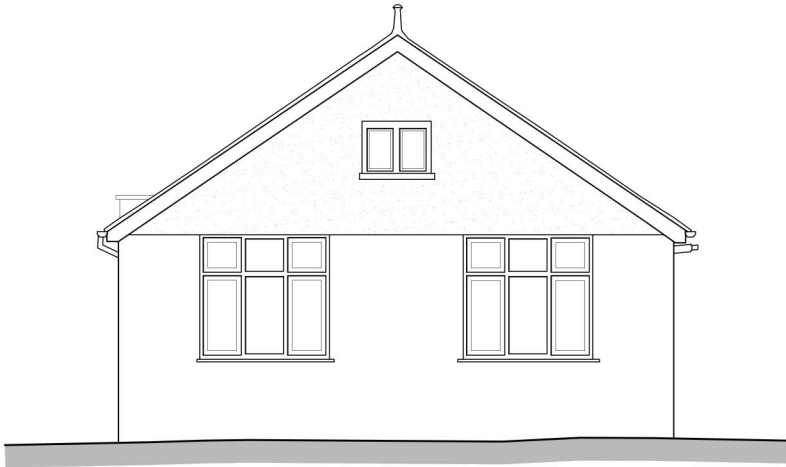


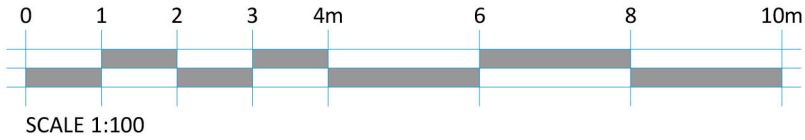

FRONT (NORTH) ELEVATION

SCALE 1:100

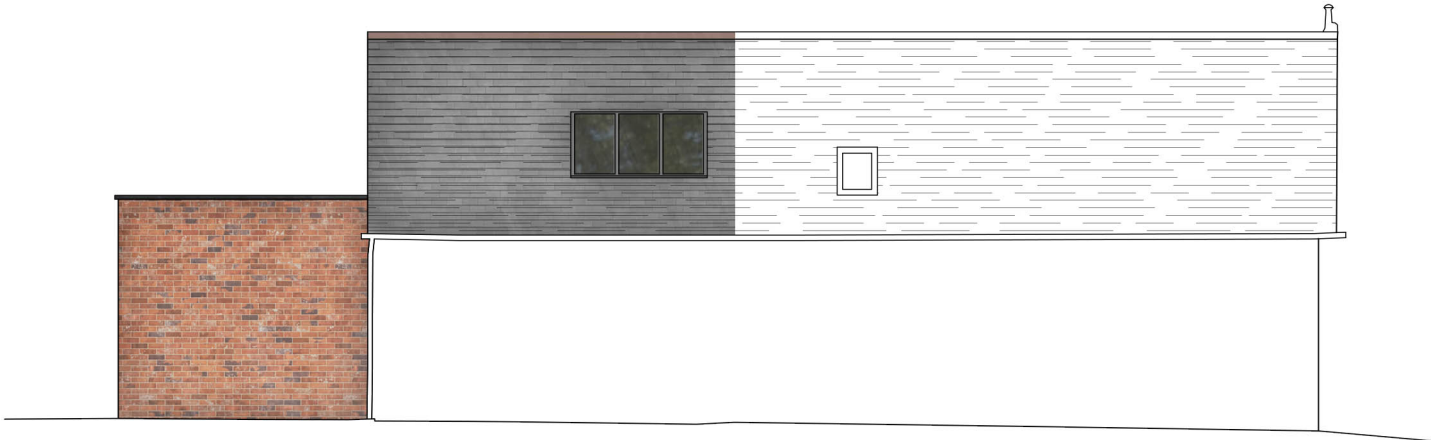

SIDE (EAST) ELEVATION

SCALE 1:100



REAR (SOUTH) ELEVATION

SCALE 1:100



SIDE (WEST) ELEVATION

SCALE 1:100

REV. DATE		REVISIONS:	REV. DATE		REVISIONS:	CLIENT:		PROJECT:		20-21 NEW Architecture Technical Vision +44 (0) 1344 513514 admin@2020architecture.co.uk www.2020architecture.co.uk Old Boundary House, London Road, Sunningdale, Berkshire, SL5 0DJ
A	22.01.25	MINOR AMENDMENTS MADE TO REDUCE ROOF STRUCTURE.				MR & MRS I WEBB		13 ELLIS ROAD, CROWTHORNE, WOKINGHAM, RG45 6PU		
B	16.04.25	MINOR AMENDMENTS MADE TO SIMPLIFY ROOF STRUCTURE.				SCALE: 1:100 (A3 ORIGINAL)		DRAWING: ELEVATIONS AS PROPOSED		
						DRAWN: BM	JOB NO:	DRAWING NO:	REVISION:	
						DATE: NOV '24	21 - F0699	P02	B	
© COPYRIGHT EXISTS ON THE DESIGNS AND INFORMATION SHOWN ON THIS DRAWING This drawing may be scaled or cross referenced to the scale bar for planning application purposes only. Do not scale for any other purpose, use figured dimensions only. Subject to site survey and all necessary consents. All dimensions to be checked by user and any discrepancies, errors or omissions to be reported to Twenty20 Vision Ltd before work commences. This drawing is to be read in conjunction with all other relevant materials.										