


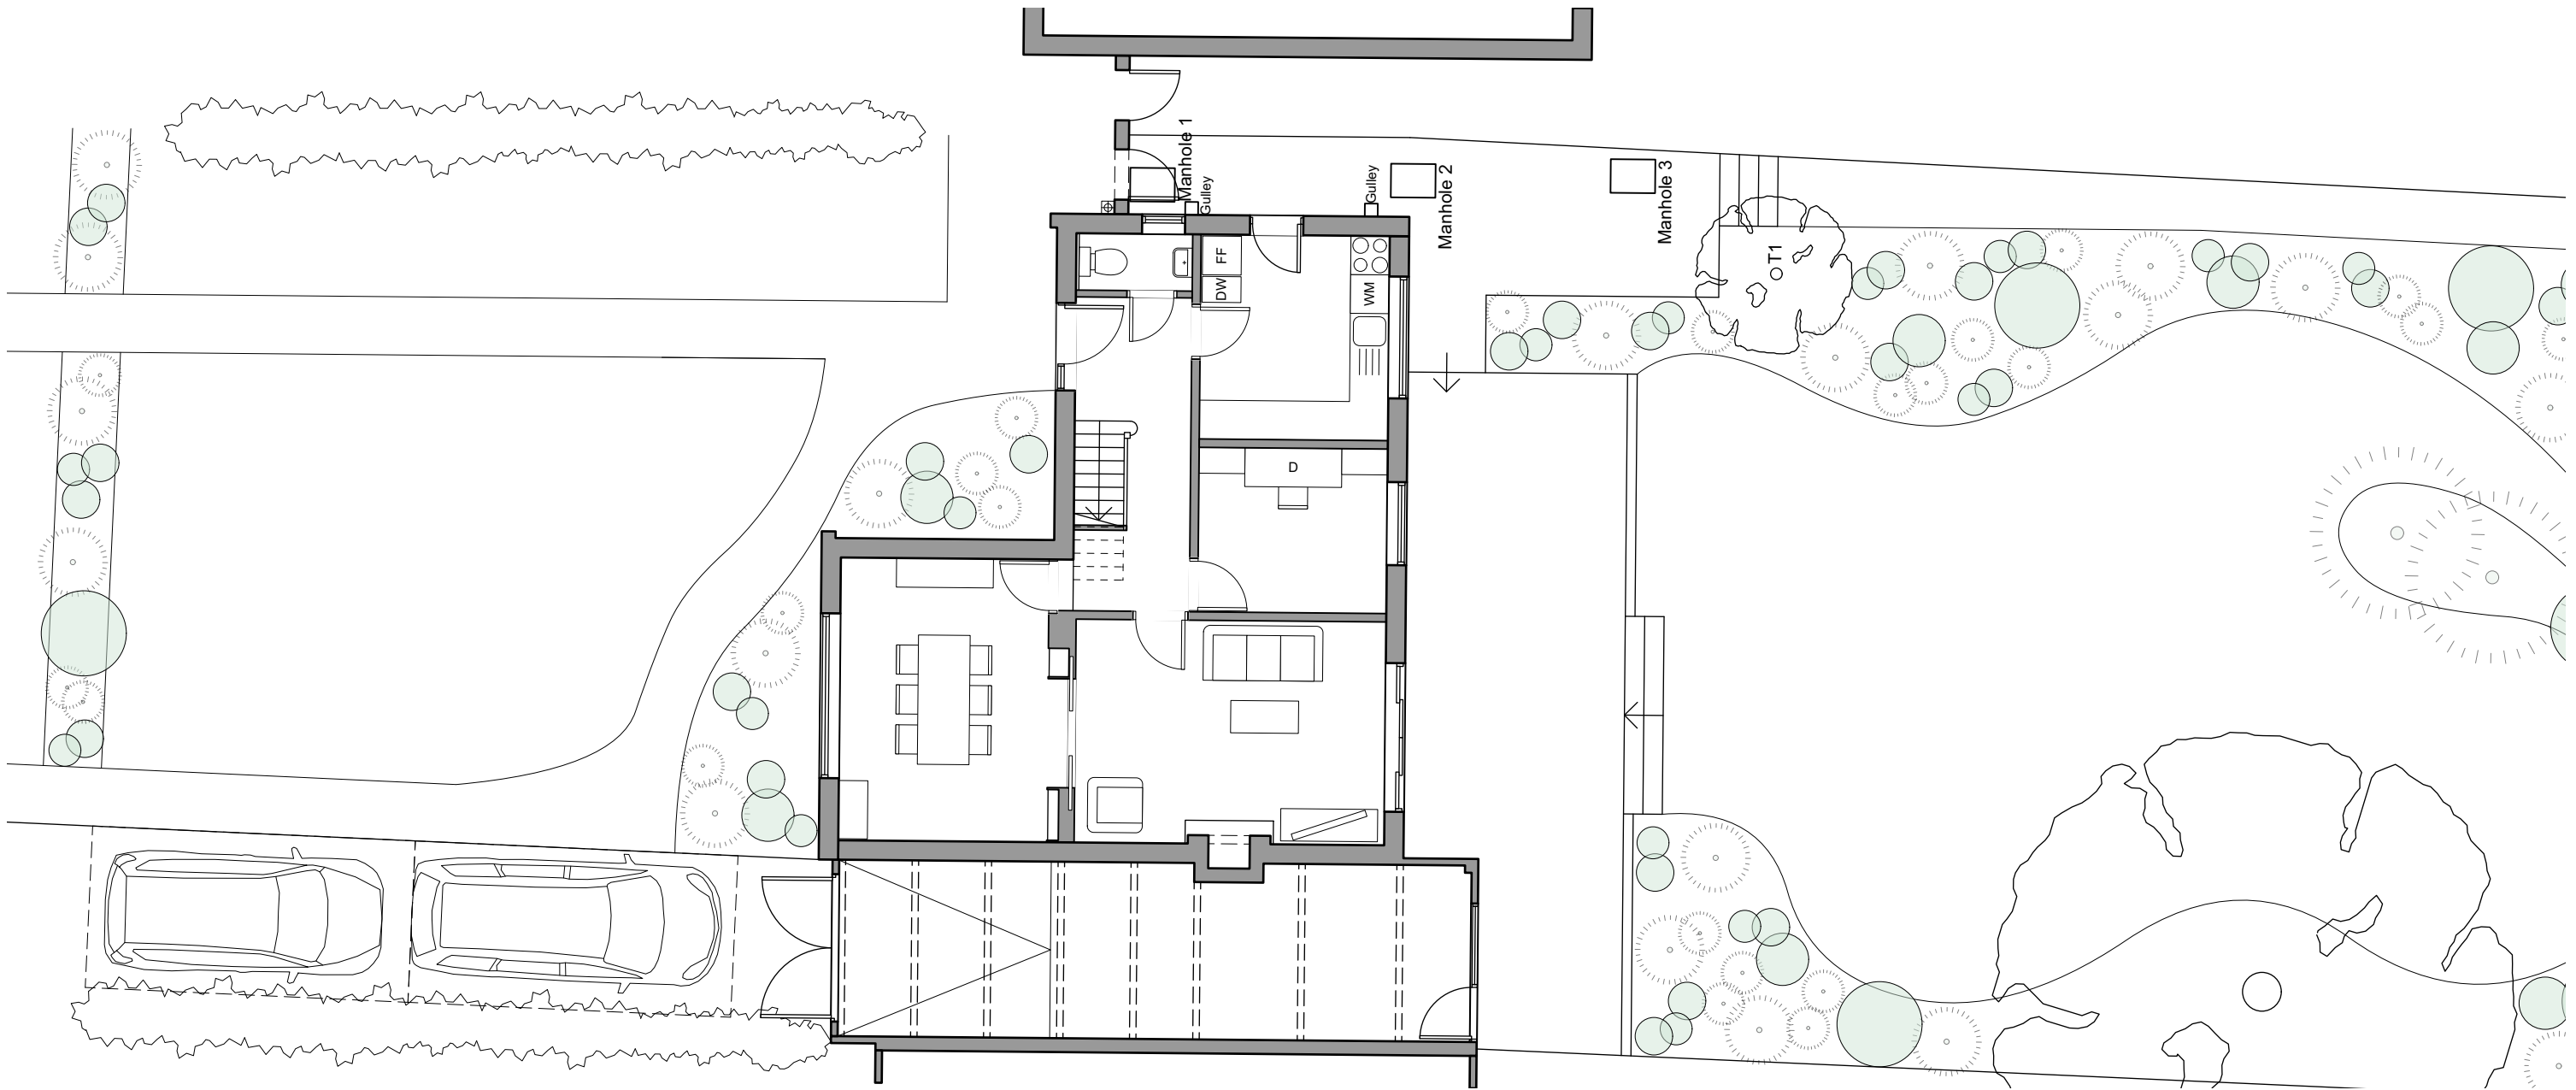


Parking Layout

All dimensions are to be checked on site before work commences.
Figured dimensions to be taken in preference to scaled dimensions.
If in doubt please ask.

Site boundary shown as described by the client. Site surroundings based upon the site survey by Warner Surveys.

All to be read in conjunction with all other relevant information produced by Holtham+Newman Architects.

© Copyright reserved 2024

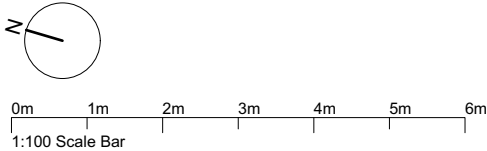

HOLTHAM+NEWMAN
ARCHITECTS
The Old Dairy, 282A Hyde End Road,
Spencers Wood, Reading,
Berkshire RG7 1DN

T: 07971 316497
E: hello@hnarchitects.co.uk

Project:
34 St Patricks Avenue
Charvil, Reading
RG10 9RA

Client
Mr and Mrs Holland

Drawing Title:
Parking Provision

Scale:	1:100 @A3	Dwg. No.:	2431 - S003	Rev.:	P2
Drawn by:	LN				
Date:	Jul 2024				

P2	Issued for Planning	06/11/24	LN		
Rev	Notes	Date	Initial		
Status	Planning				