





Existing Front (North) Elevation



Existing Rear (South) Elevation

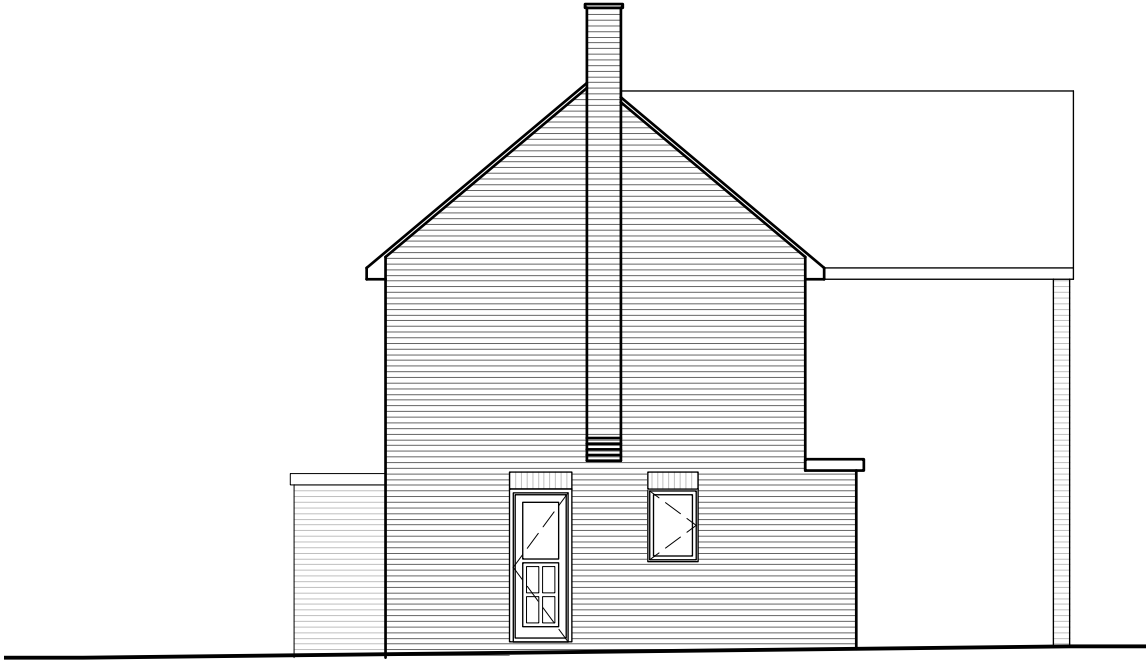

Existing Side (East) Elevation

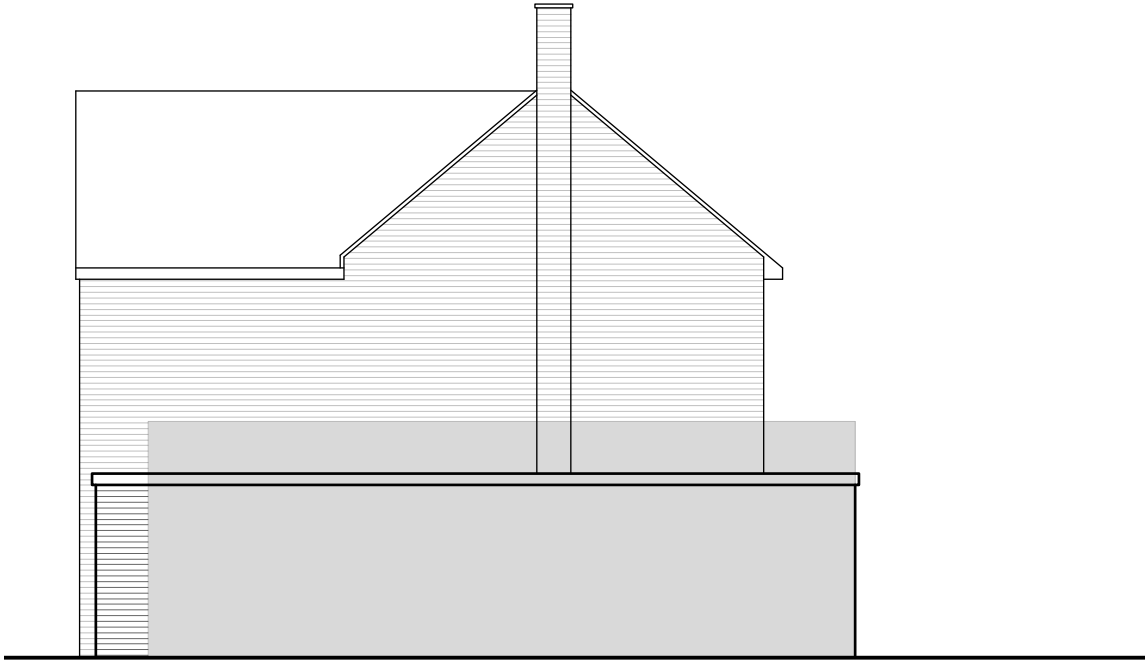


Existing Side (West) Elevation

All dimensions are to be checked on site before work commences.  
Figured dimensions to be taken in preference to scaled dimensions.  
If in doubt please ask.

Site boundary shown as described by the client. Site surroundings based upon the site survey by Warner Surveys.

All to be read in conjunction with all other relevant information produced by Holtham+Newman Architects.

© Copyright reserved 2024

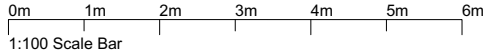

**HOLTHAM+NEWMAN**

ARCHITECTS

The Old Dairy, 282A Hyde End Road,  
Spencers Wood, Reading,  
Berkshire RG7 1DN

T: 07971 316497  
E: hello@hnarchitects.co.uk



Project:  
34 St Patricks Avenue  
Charvil, Reading  
RG10 9RA

Client  
Mr and Mrs Holland

Drawing Title:  
Existing Elevations

Scale: 1:100 @A3

Dwg. No.:  
2431 - S200

Date: Jul 2024

Rev.:  
P3

|        |                     |          |         |
|--------|---------------------|----------|---------|
|        |                     |          |         |
|        |                     |          |         |
|        |                     |          |         |
| P3     | Issued for Planning | 06/11/24 | LN      |
| Rev    | Notes               | Date     | Initial |
| Status | Planning            |          |         |