
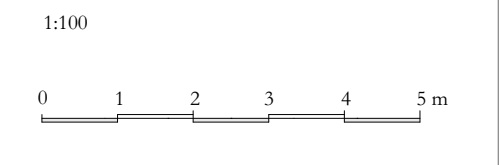


© This drawing remains the property of The Keen Partnership and shall not be copied without prior written consent.

All dimensions to be checked on site and any discrepancies to be reported before work commences.

Notes:

Proposed House Section - Scale = 1:100

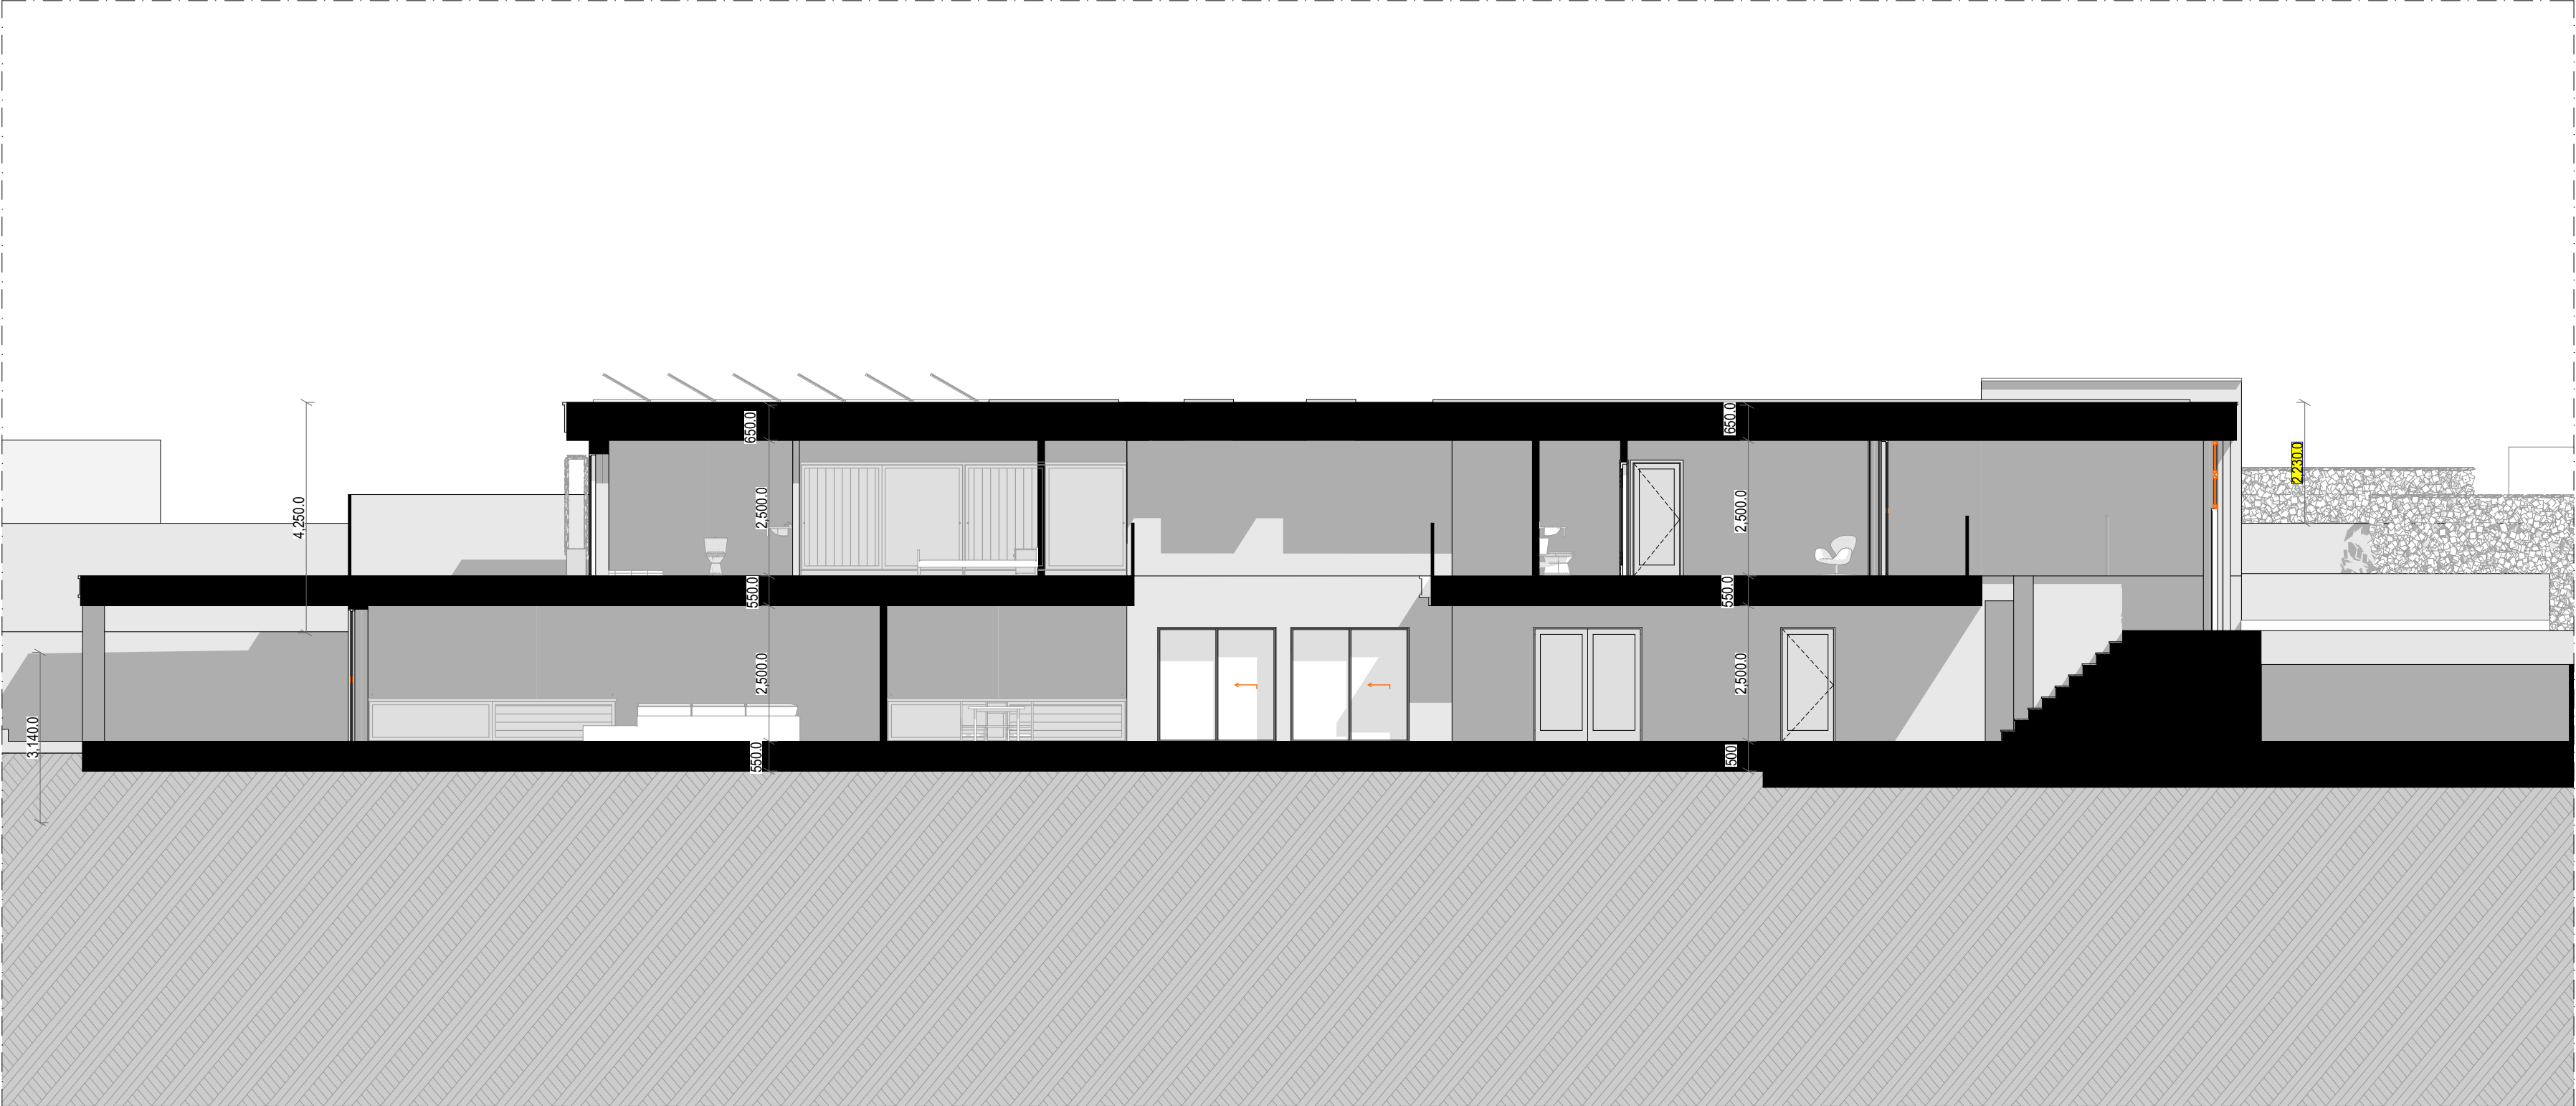

**THE KEEN PARTNERSHIP**  
The Courtyard  
Edinburgh Road  
Reading RG30 2UA  
Tel: 0118 9510 855  
Fax: 0118 9510 866  
chris@keenpartnership.co.uk  
www.keenpartnership.co.uk



|                                                                                      |                                     |                                 |
|--------------------------------------------------------------------------------------|-------------------------------------|---------------------------------|
| Client:<br><b>Jinder Singh Rahi</b>                                                  |                                     |                                 |
| Job Title:<br><b>Silver Birches, Heath Ride,<br/>Sindlesham, Wokingham, RG40 3QJ</b> |                                     |                                 |
| Drawing Title:<br><b>S-01 Proposed Section REV 01</b>                                |                                     |                                 |
| Issue Date:<br><b>10/08/2026</b>                                                     | Status:<br><b>Planning Drawings</b> |                                 |
|                                                                                      | Drawn By:<br><b>M.W</b>             | Scale:<br><b>1:50, 1:100@A2</b> |
| Job No:<br><b>This ONE</b>                                                           | Drawing No:<br><b>9377-127</b>      | Rev:<br><b>6</b>                |