




1:118.96


6

Double Anthracite Swing Gate. Brick Piers Either Side. 2m High.

Scale 1:100 - 2m Wall + Gate

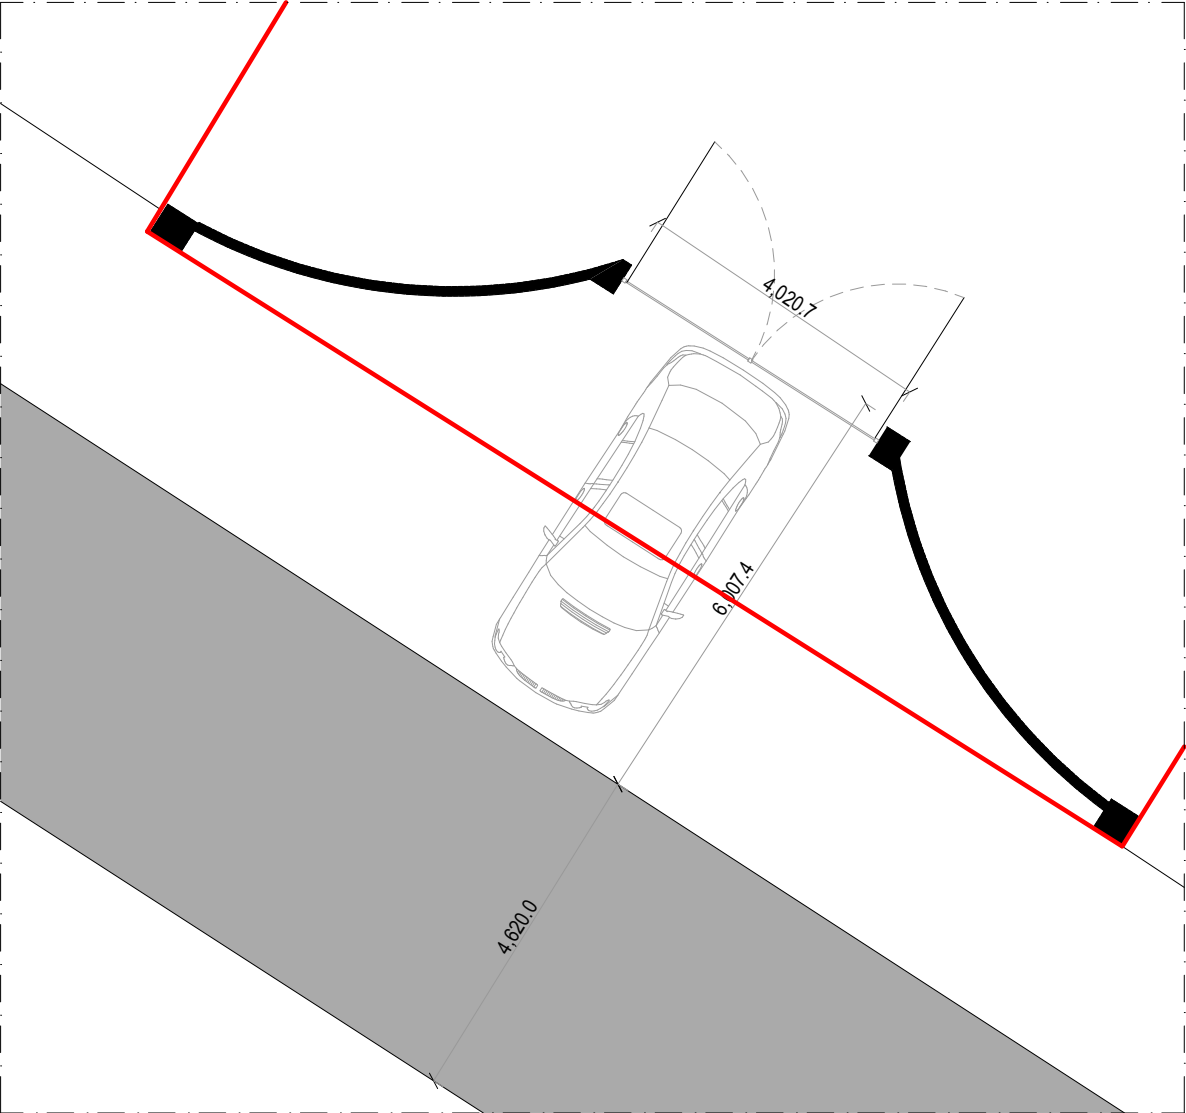

Scale 1:100 - Site Drive Access - 2.4m Wall + Gate


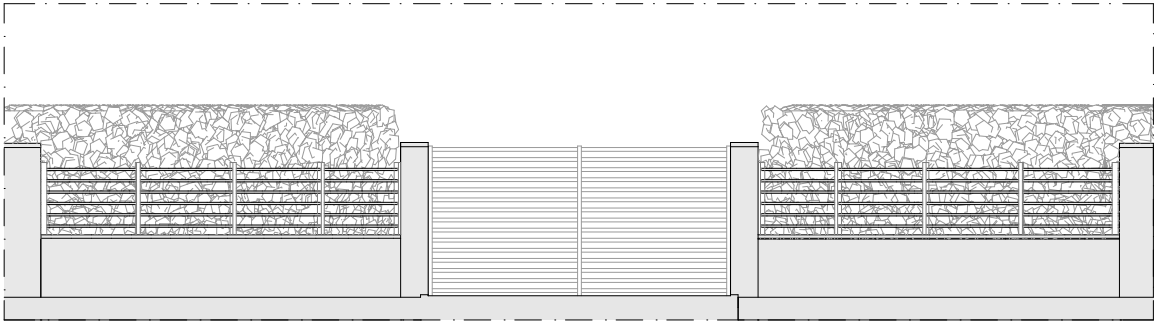


Scale 1:100 - Site Drive Access Section - 2m Wall + Gate

© This drawing remains the property of The Keen Partnership and shall not be copied without prior written consent.

All dimensions to be checked on site and any discrepancies to be reported before work commences.

Notes:

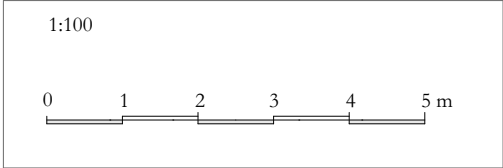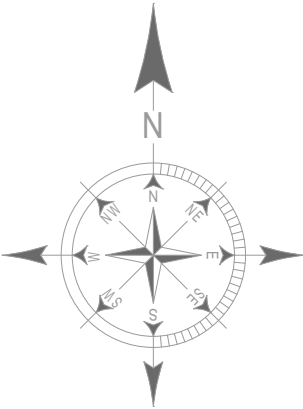

THE KEEN PARTNERSHIP

The Courtyard
Edinburgh Road
Reading RG30 2UA
Tel: 0118 9510 855
Fax: 0118 9510 866
chris@keenpartnership.co.uk
www.keenpartnership.co.uk

cabe
chartered association
of building engineers

RICS

Client:

Jinder Singh Rahi

Job Title:

**Silver Birches, Heath Ride,
Sindlesham, Wokingham, RG40 3QJ**

Drawing Title:

Drive Site Access Gate and Wall

Issue Date:

10/08/2026

Status:

Planning Drawings

Drawn By:

M.W

Scale:

1:100@A3

Drawing No:

9377-129

Rev:

6