


© This drawing remains the property of The Keen Partnership and shall not be copied without prior written consent.



All dimensions to be checked on site and any discrepancies to be reported before work commences.

Notes:

S-32 Left Side Ramped Access Section

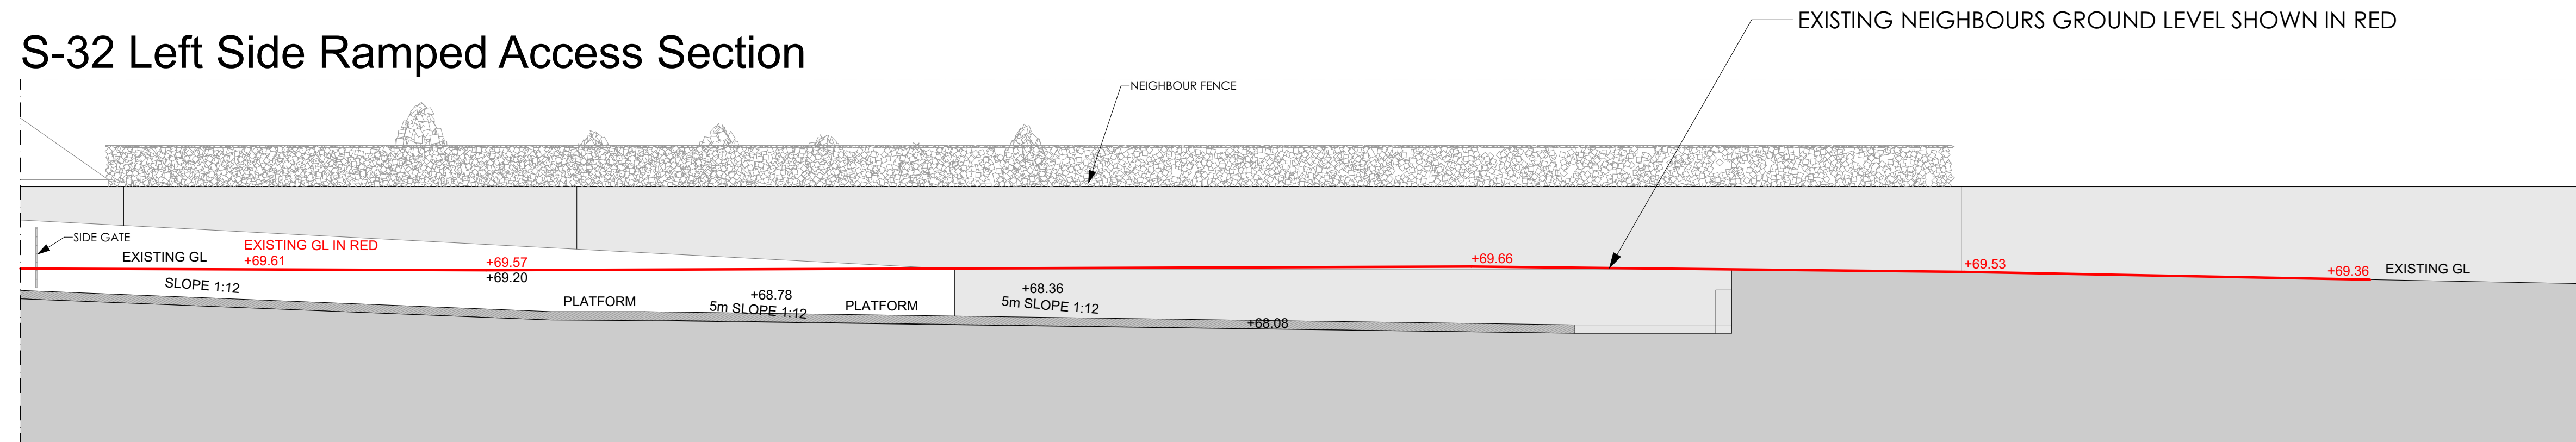

Ground Floor

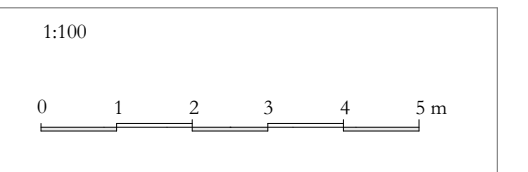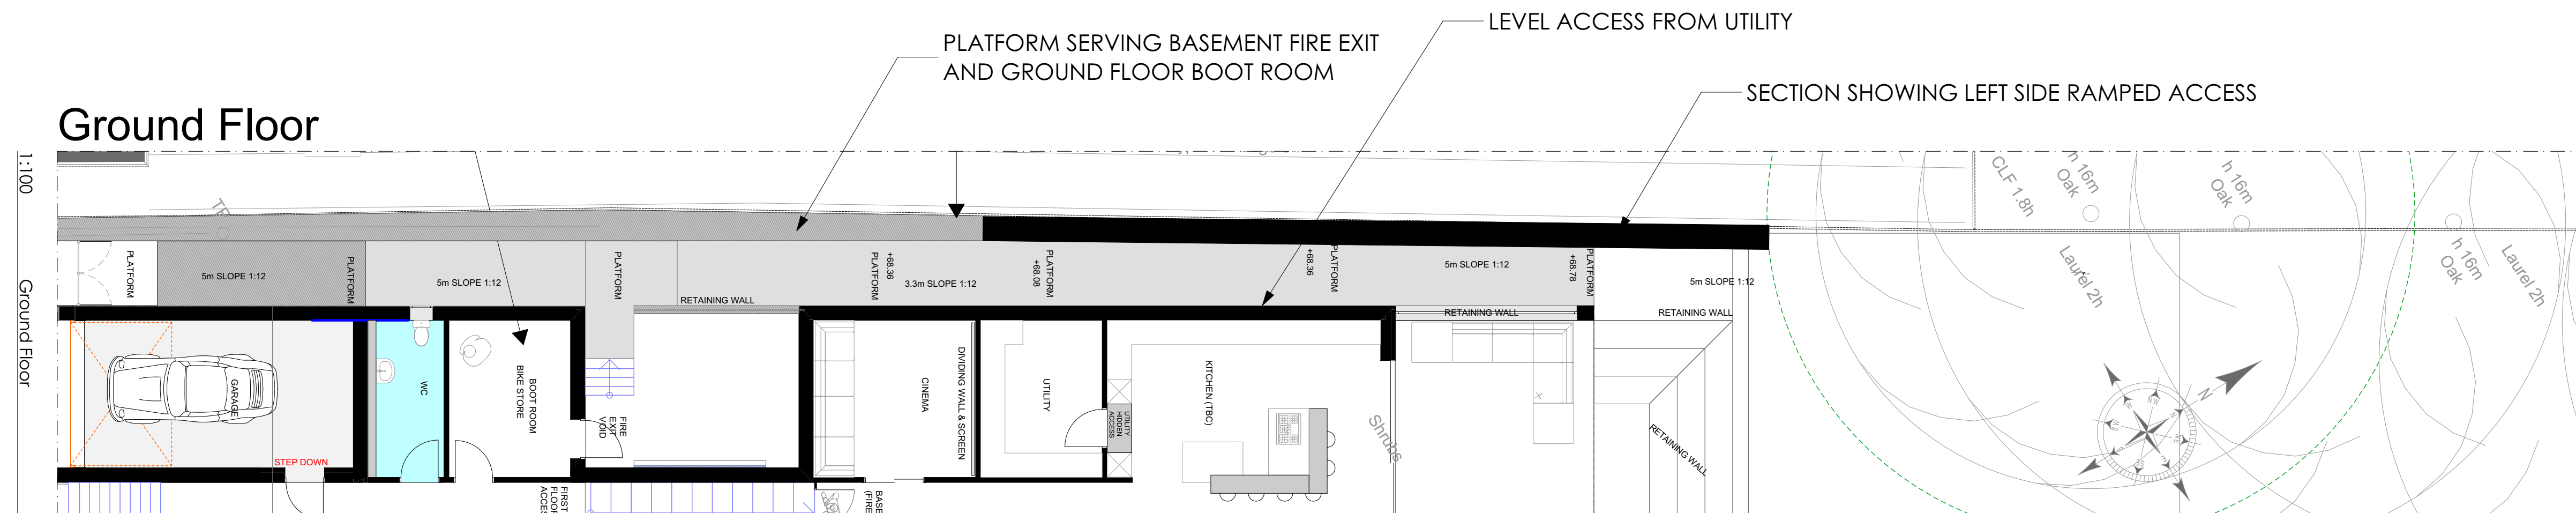

**THE
KEEN
PARTNERSHIP**

The Courtyard
Edinburgh Road
Reading RG30 2UA

Tel: 0118 9510 855
Fax: 0118 9510 866

chris@keenpartnership.co.uk
www.keenpartnership.co.uk

Client:

Jinder Singh Rahi

Job Title: **Silver Birches, Heath Ride,
Sindlesham, Wokingham, RG40 3QJ**

Drawing Title:
**S-32 Left Side Ramped Access
Section**

Issue Date:	Status: Planning Drawings
-------------	---

10/08/2026	Drawn By:	Scale:
	M.W	1:100@A1

Job No:	Drawing No:	Rev:
This ONE	9377-133	6