


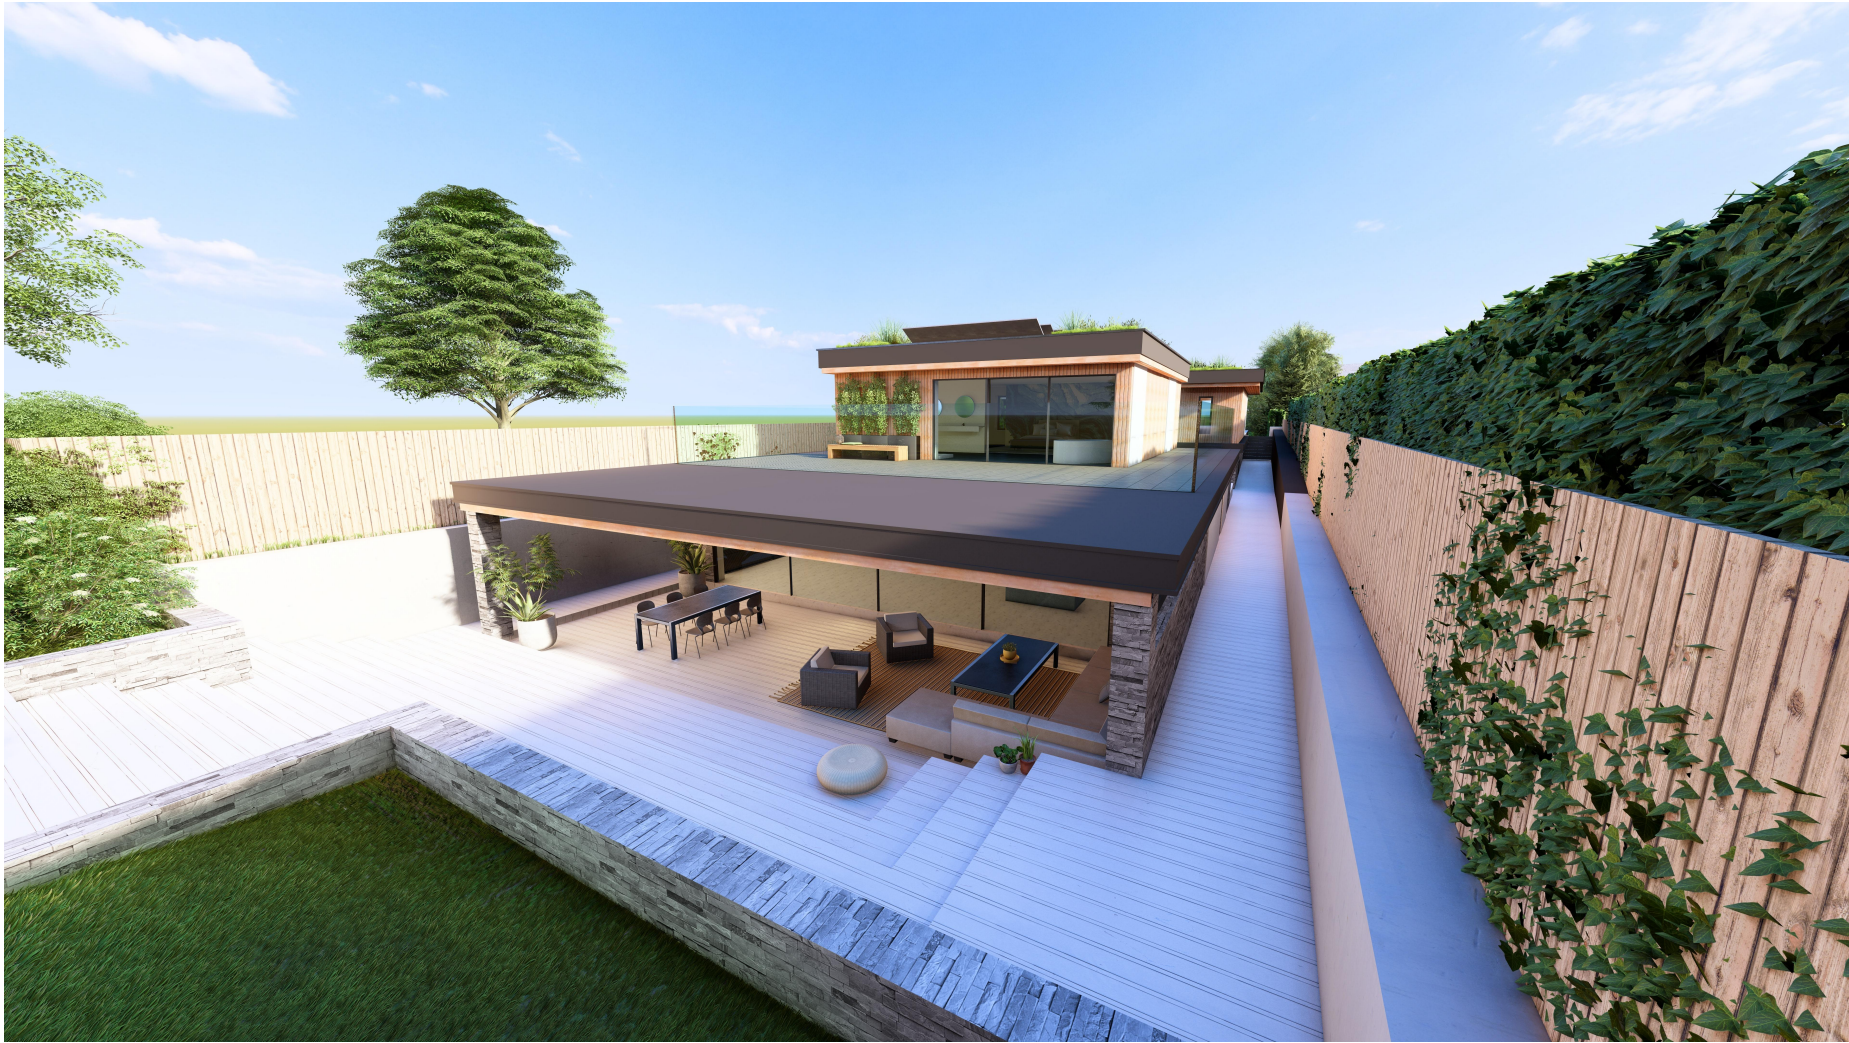

© This drawing remains the property of The Keen Partnership and shall not be copied without prior written consent.

All dimensions to be checked on site and any discrepancies to be reported before work commences.

Notes:

THE KEEN PARTNERSHIP The Courtyard Edinburgh Road Reading RG30 2UA Tel: 0118 9510 855 Fax: 0118 9510 866 chris@keenpartnership.co.uk www.keenpartnership.co.uk  chartered association of building engineers 	
Client: Jinder Singh Rahi	
Job Title: Silver Birches, Heath Ride, Sindlesham, Wokingham, RG40 3QJ	
Drawing Title: Renders	
Issue Date: 10/08/2026	Status: Planning Drawings
Drawn By: M.W	Scale: 1:221.88@A3
Drawing No: 9377-135	Rev: 6