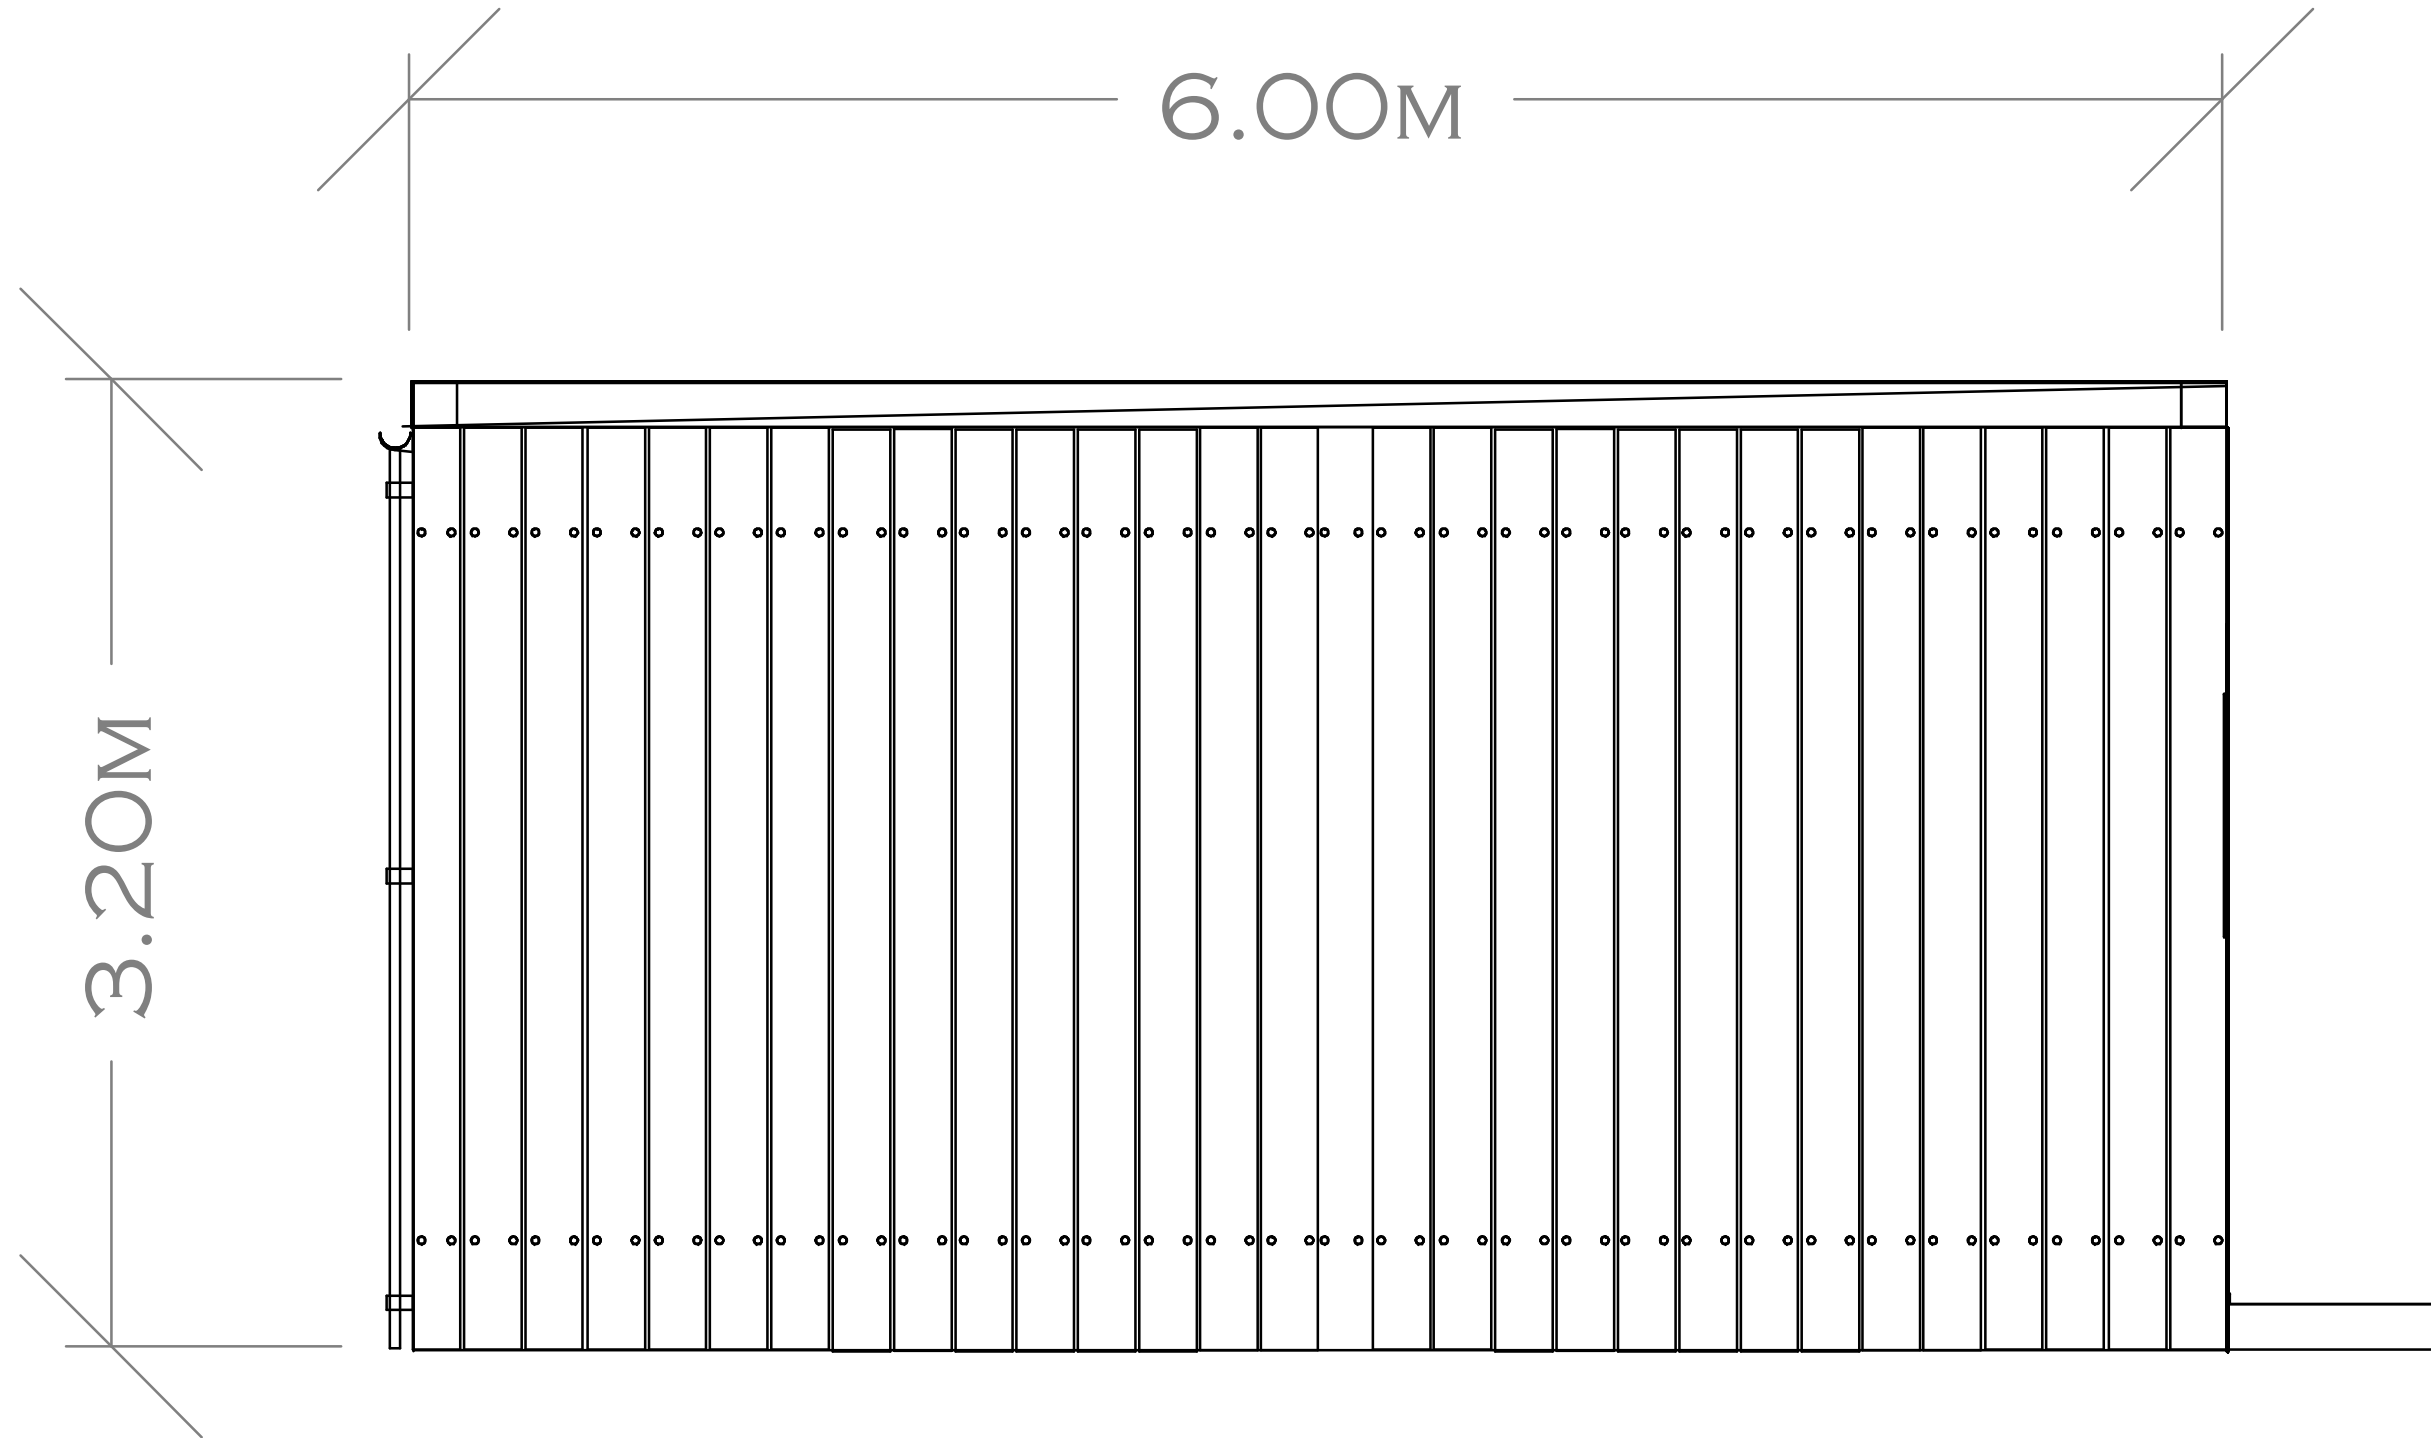


Left Side Elevation 1:25 Scale @ A3