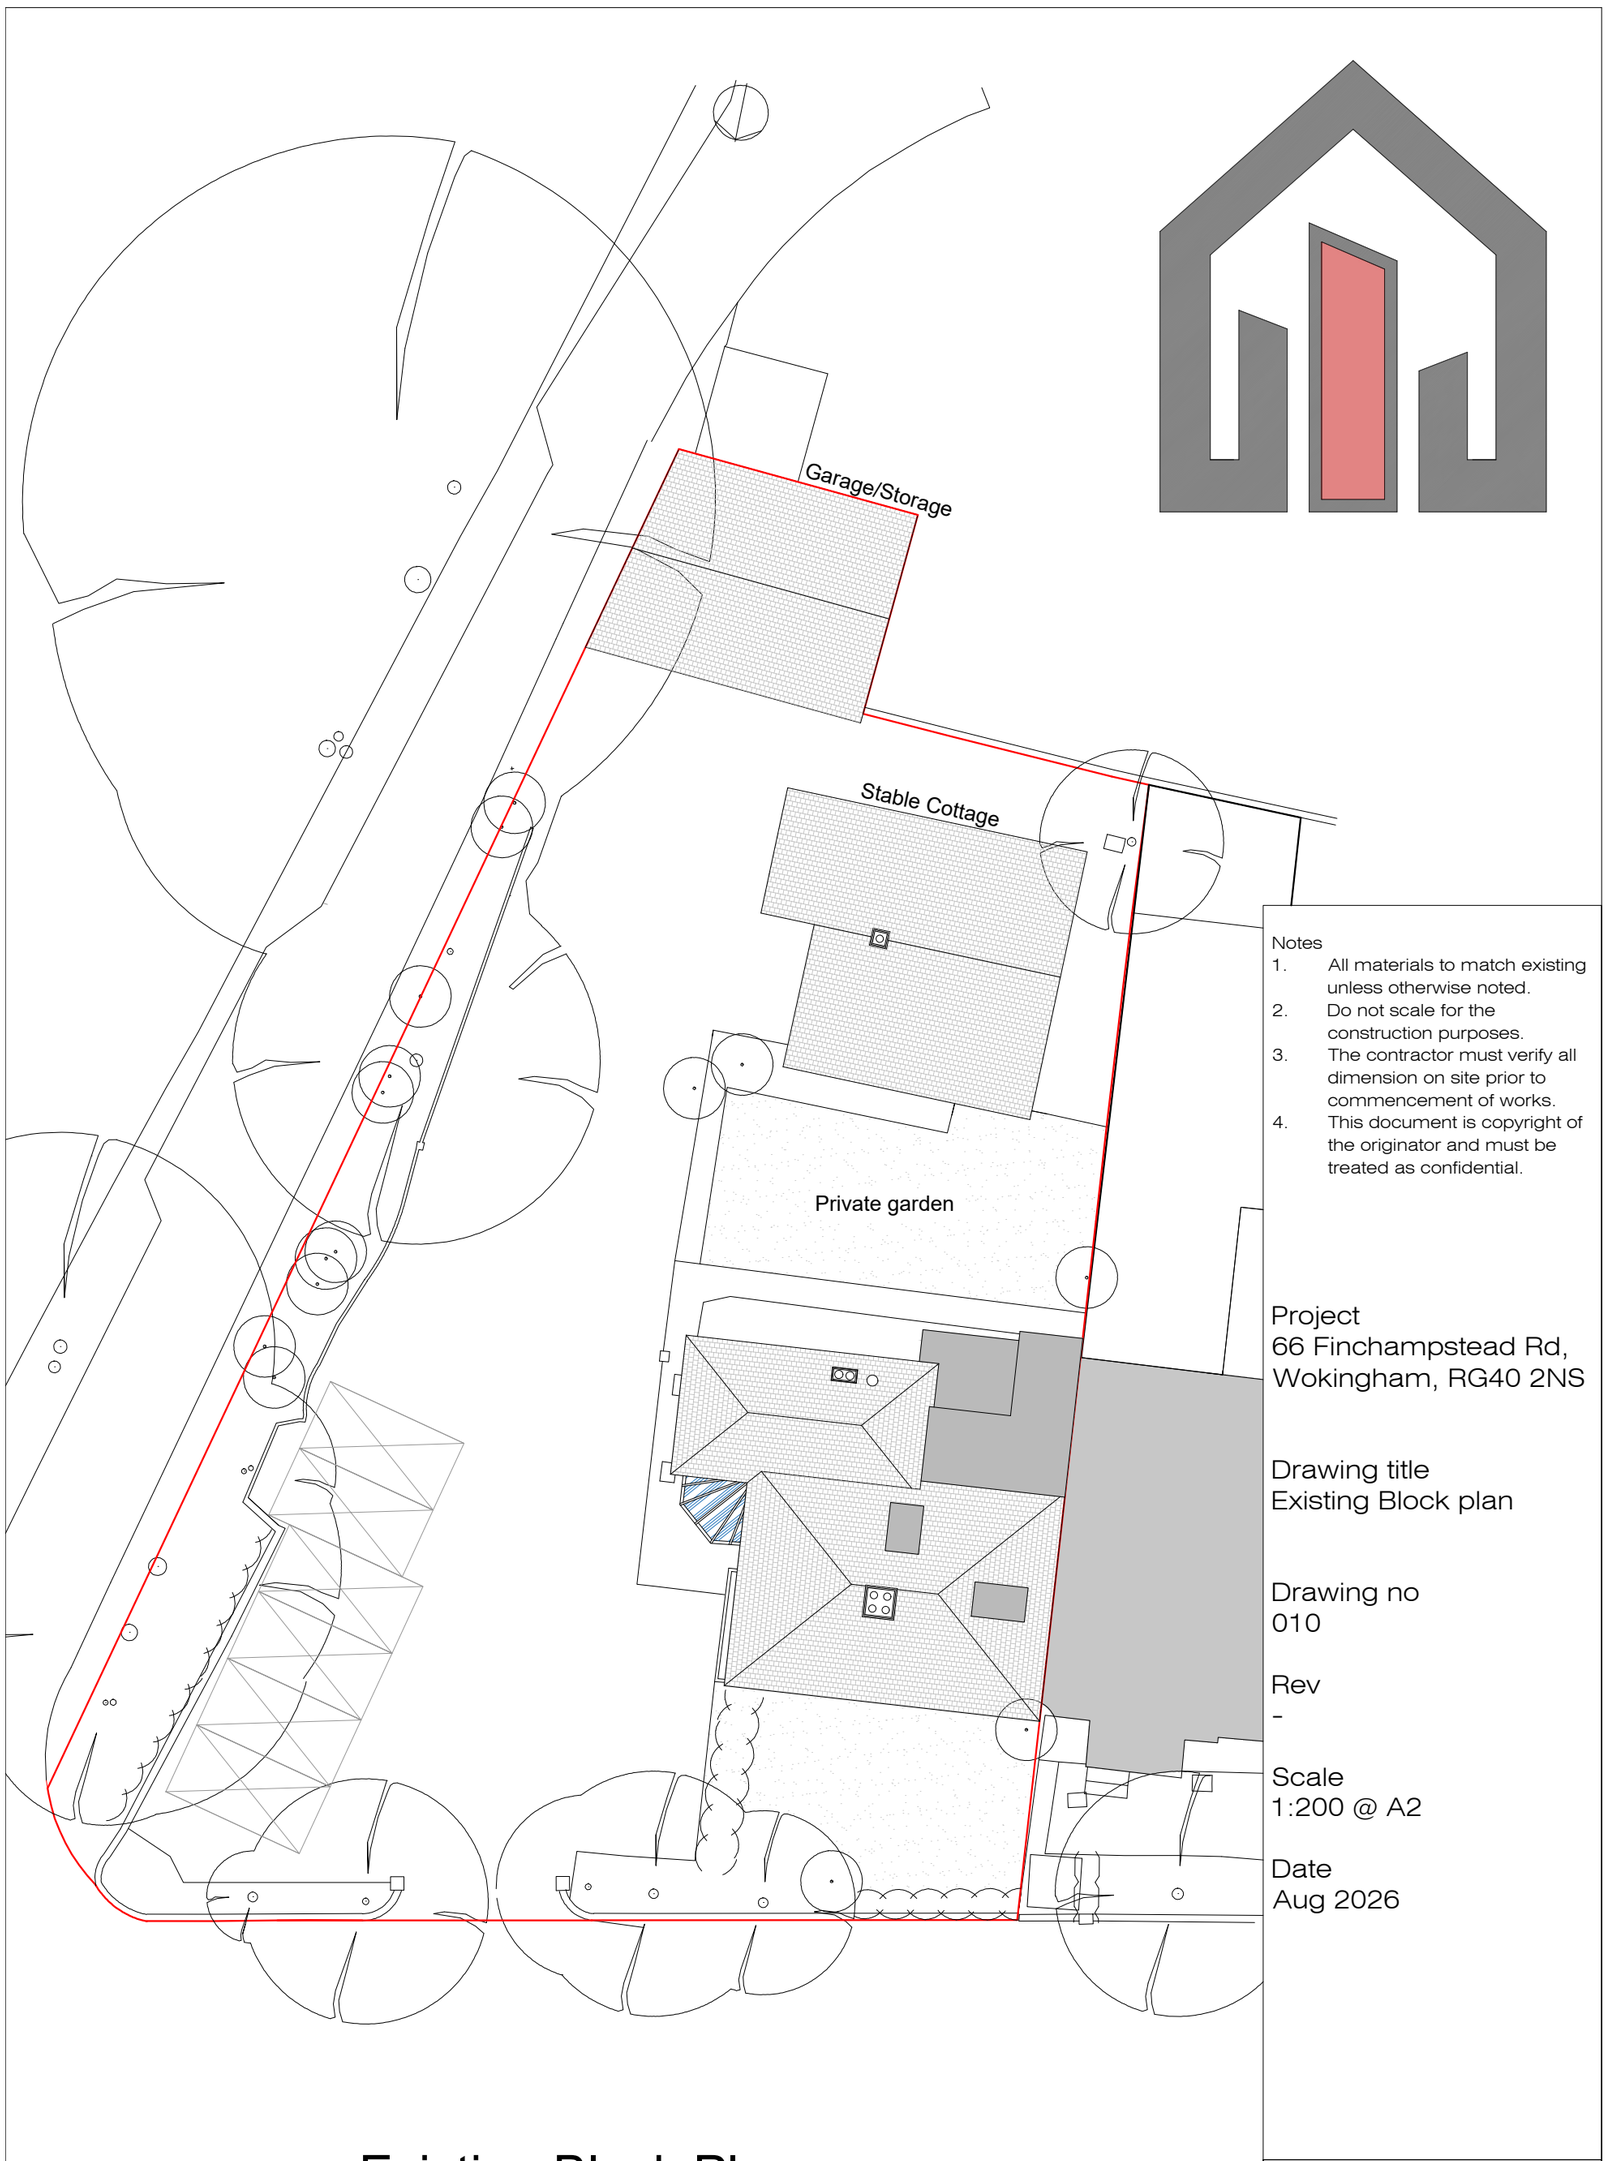

Notes
1. All materials to match existing unless otherwise noted.
2. Do not scale for the construction purposes.
3. The contractor must verify all dimension on site prior to commencement of works.
4. This document is copyright of the originator and must be treated as confidential.

Project
66 Finchampstead Rd,
Wokingham, RG40 2NS

Drawing title
Existing Block plan

Drawing no
010

Rev
-

Scale
1:200 @ A2

Date
Aug 2026

Existing Block Plan

N

0 2 20 metres

1 Right Plan
1rightplan@gmail.com
07955 449 285