
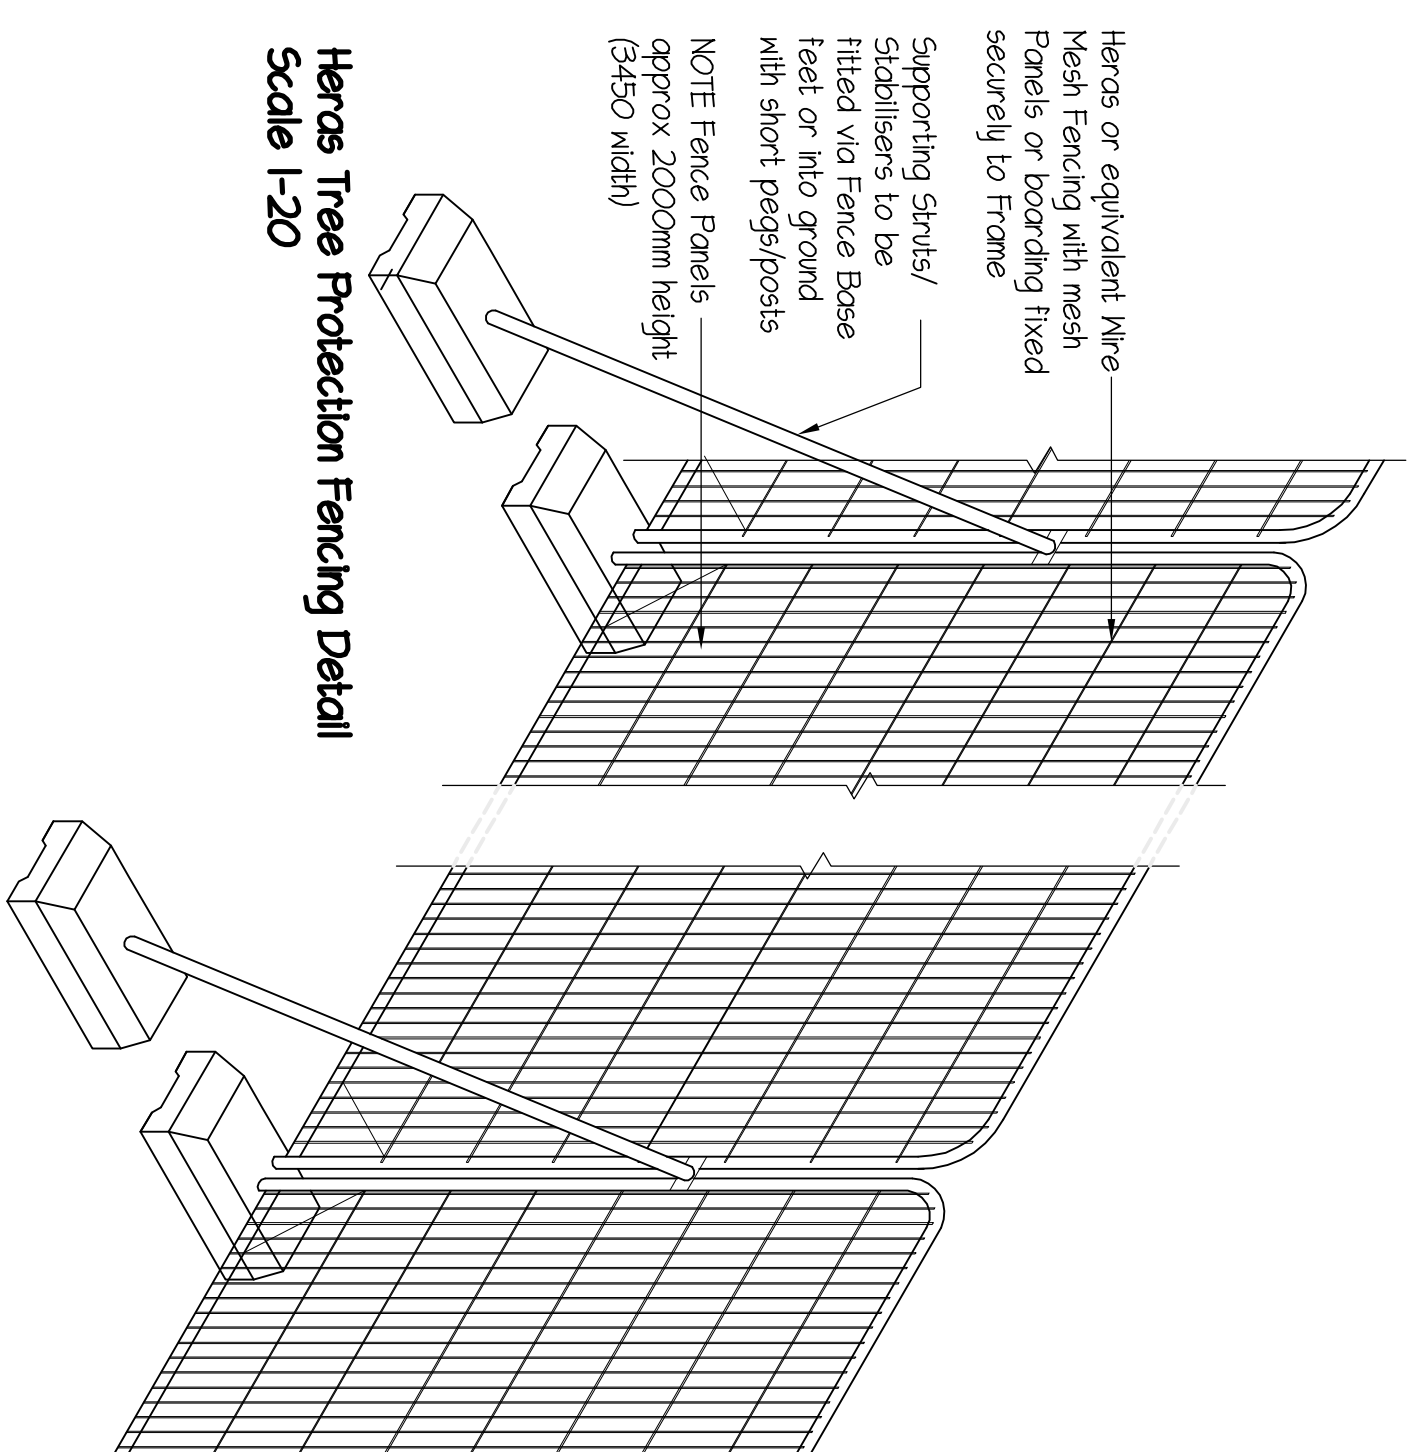
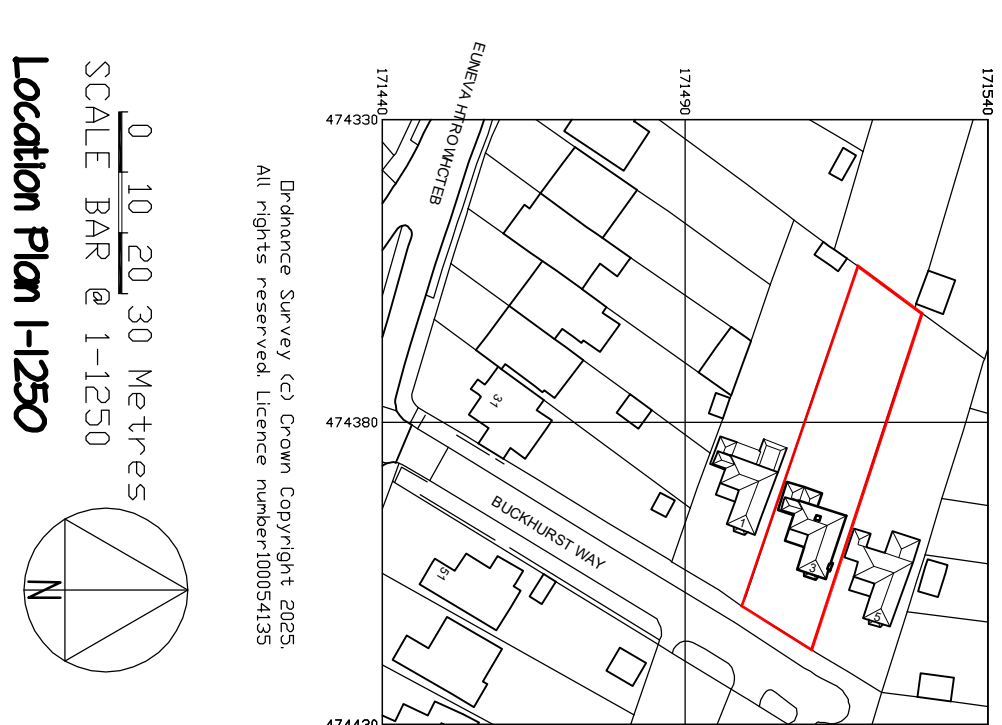
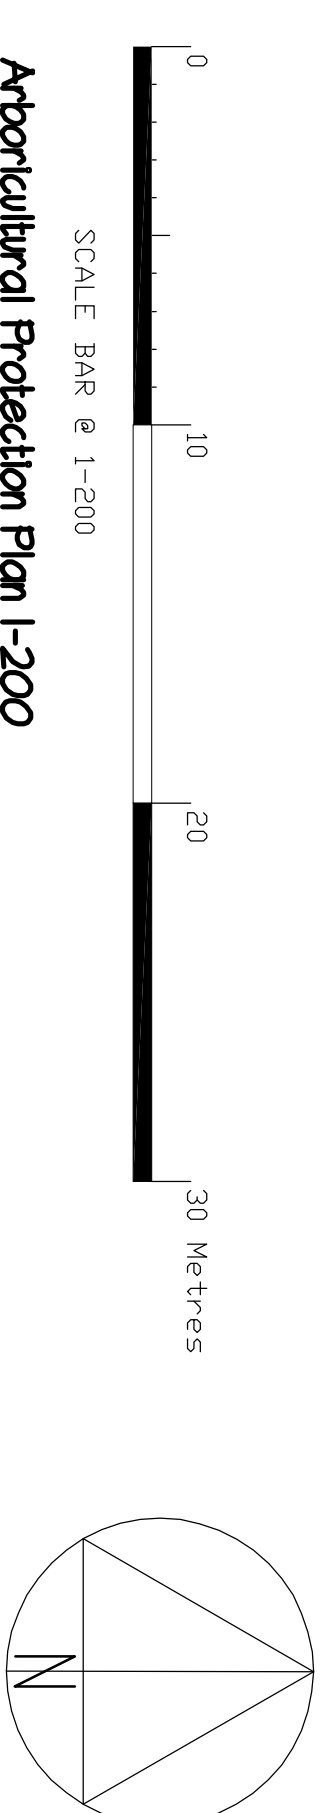


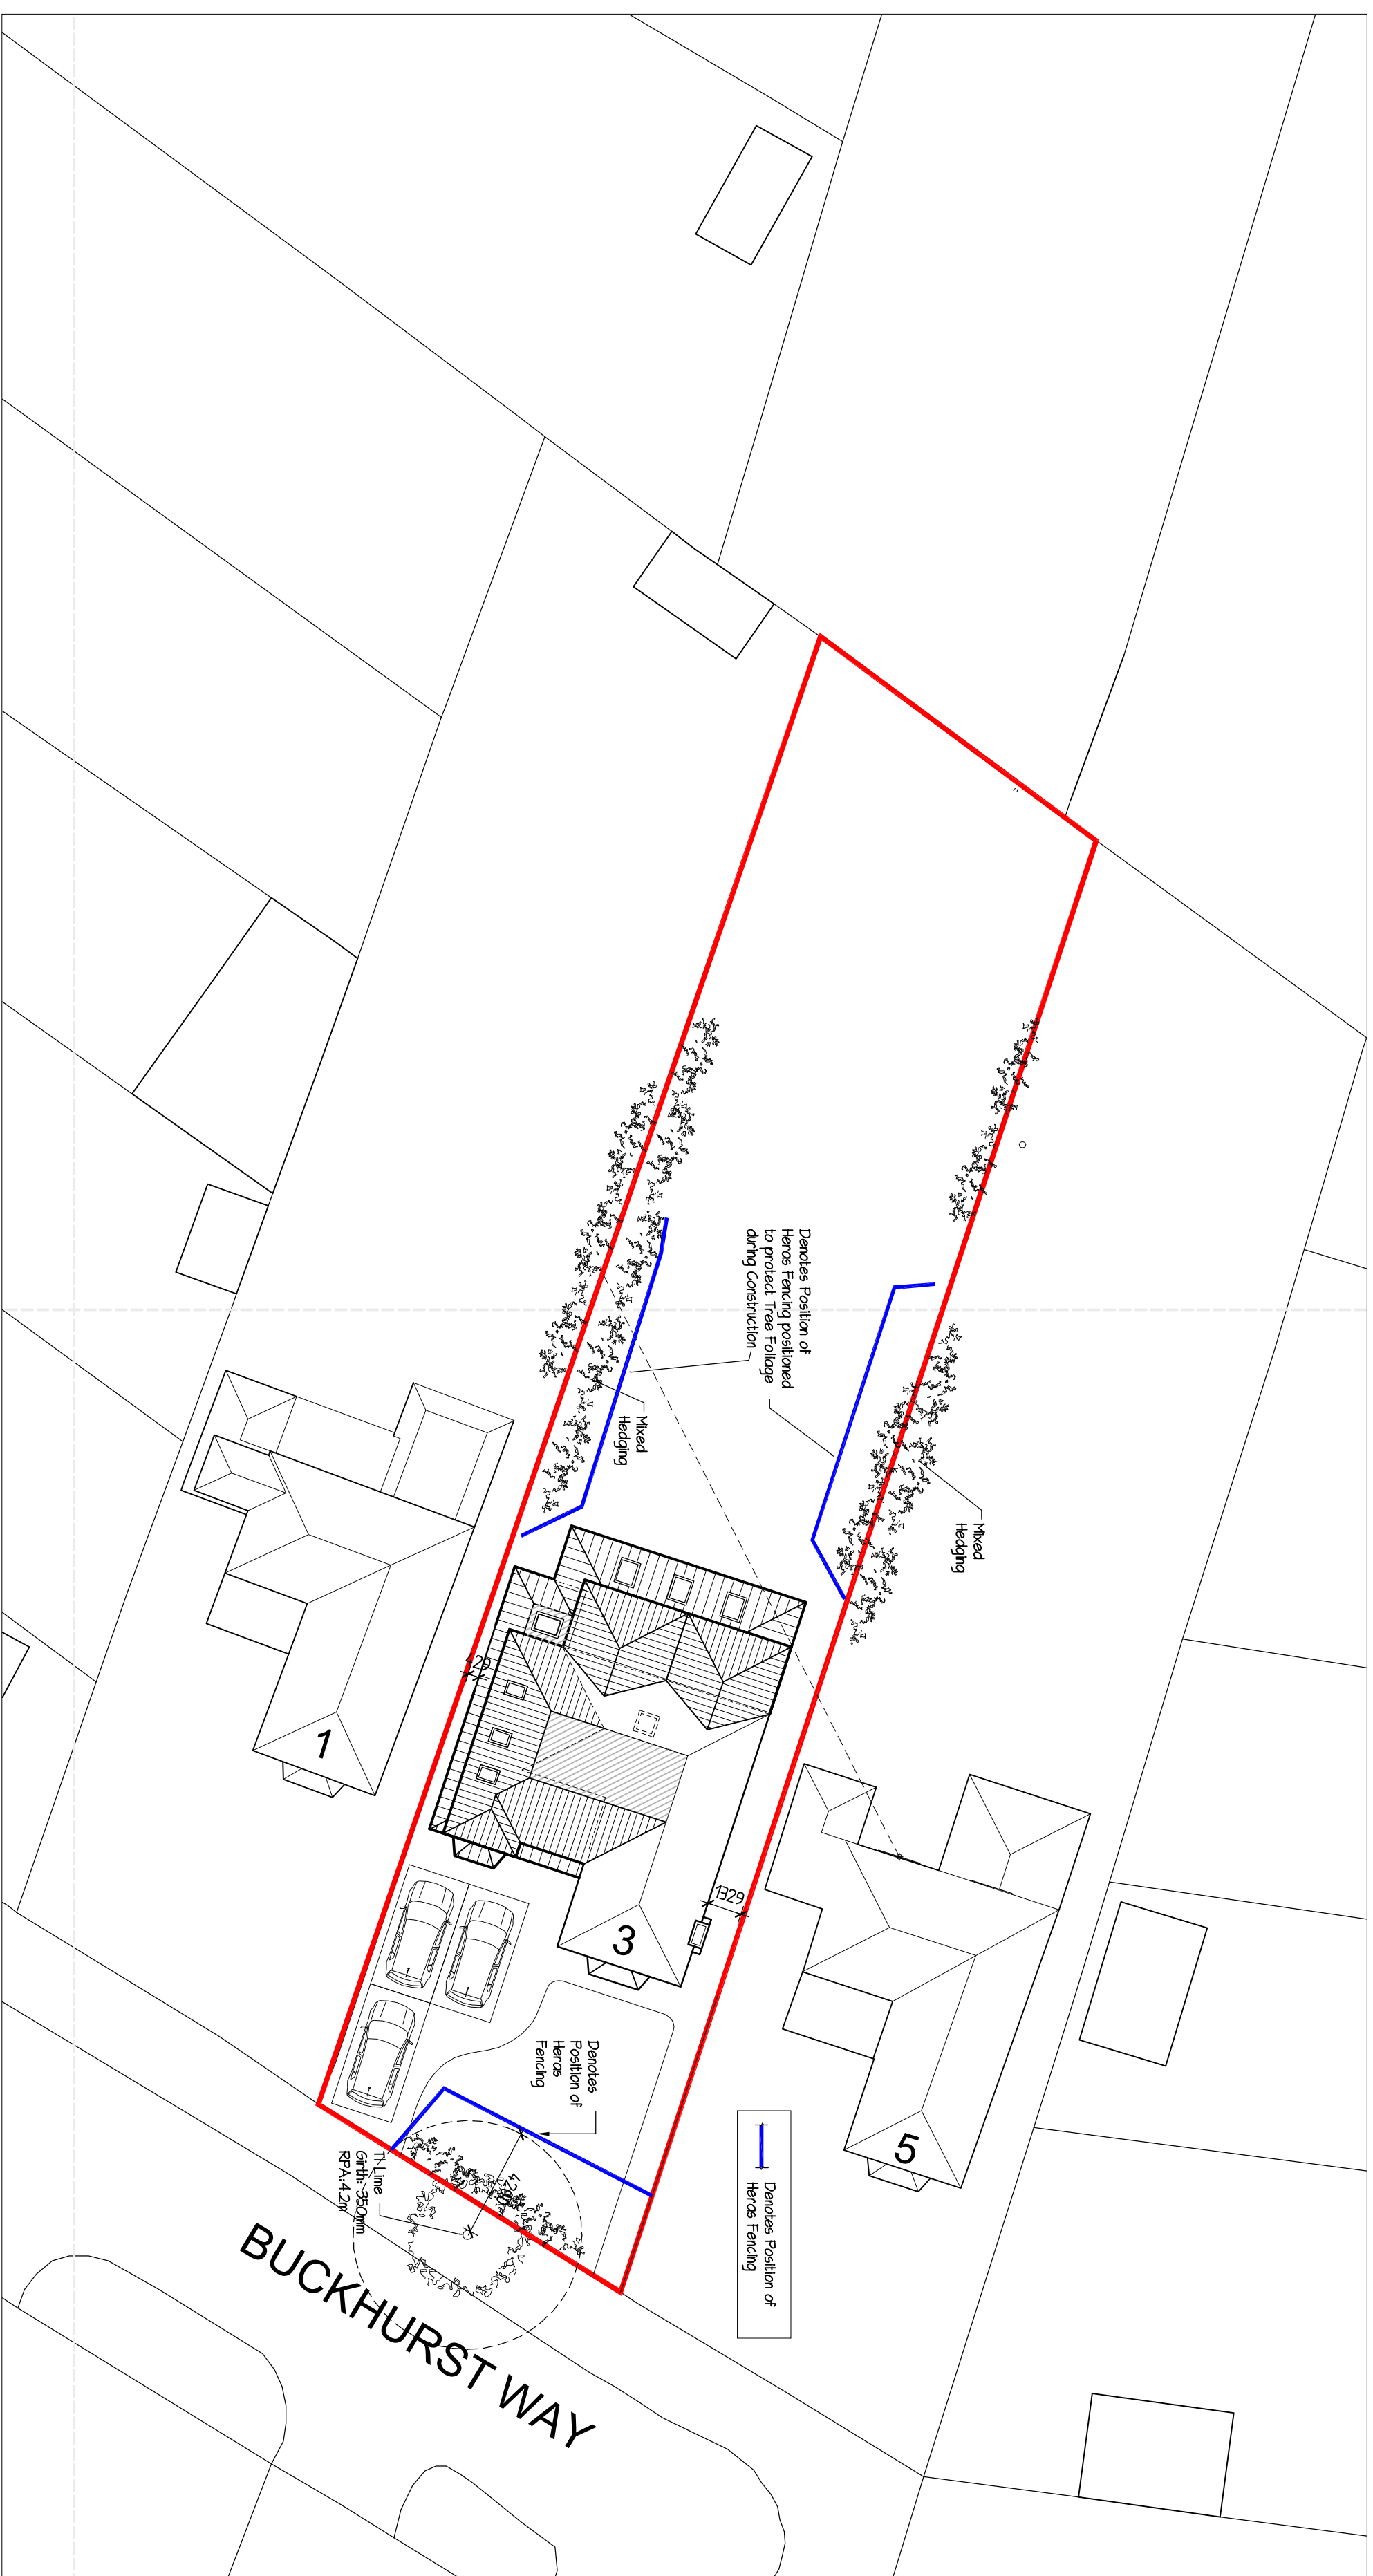

| REVISED |                    |           |
|---------|--------------------|-----------|
| Rev.    | Description        | Date      |
| A       | Block plan updated | 3-12-2005 |

JOB TITLE \_\_\_\_\_

3 Buckhurst Way  
Earley, Reading

TITLE \_\_\_\_\_

Arbicultural Protection Plan

SCALE \_\_\_\_\_

DATE \_\_\_\_\_

DRAWING No. \_\_\_\_\_

1:200 1:20 September 2025 04 A