



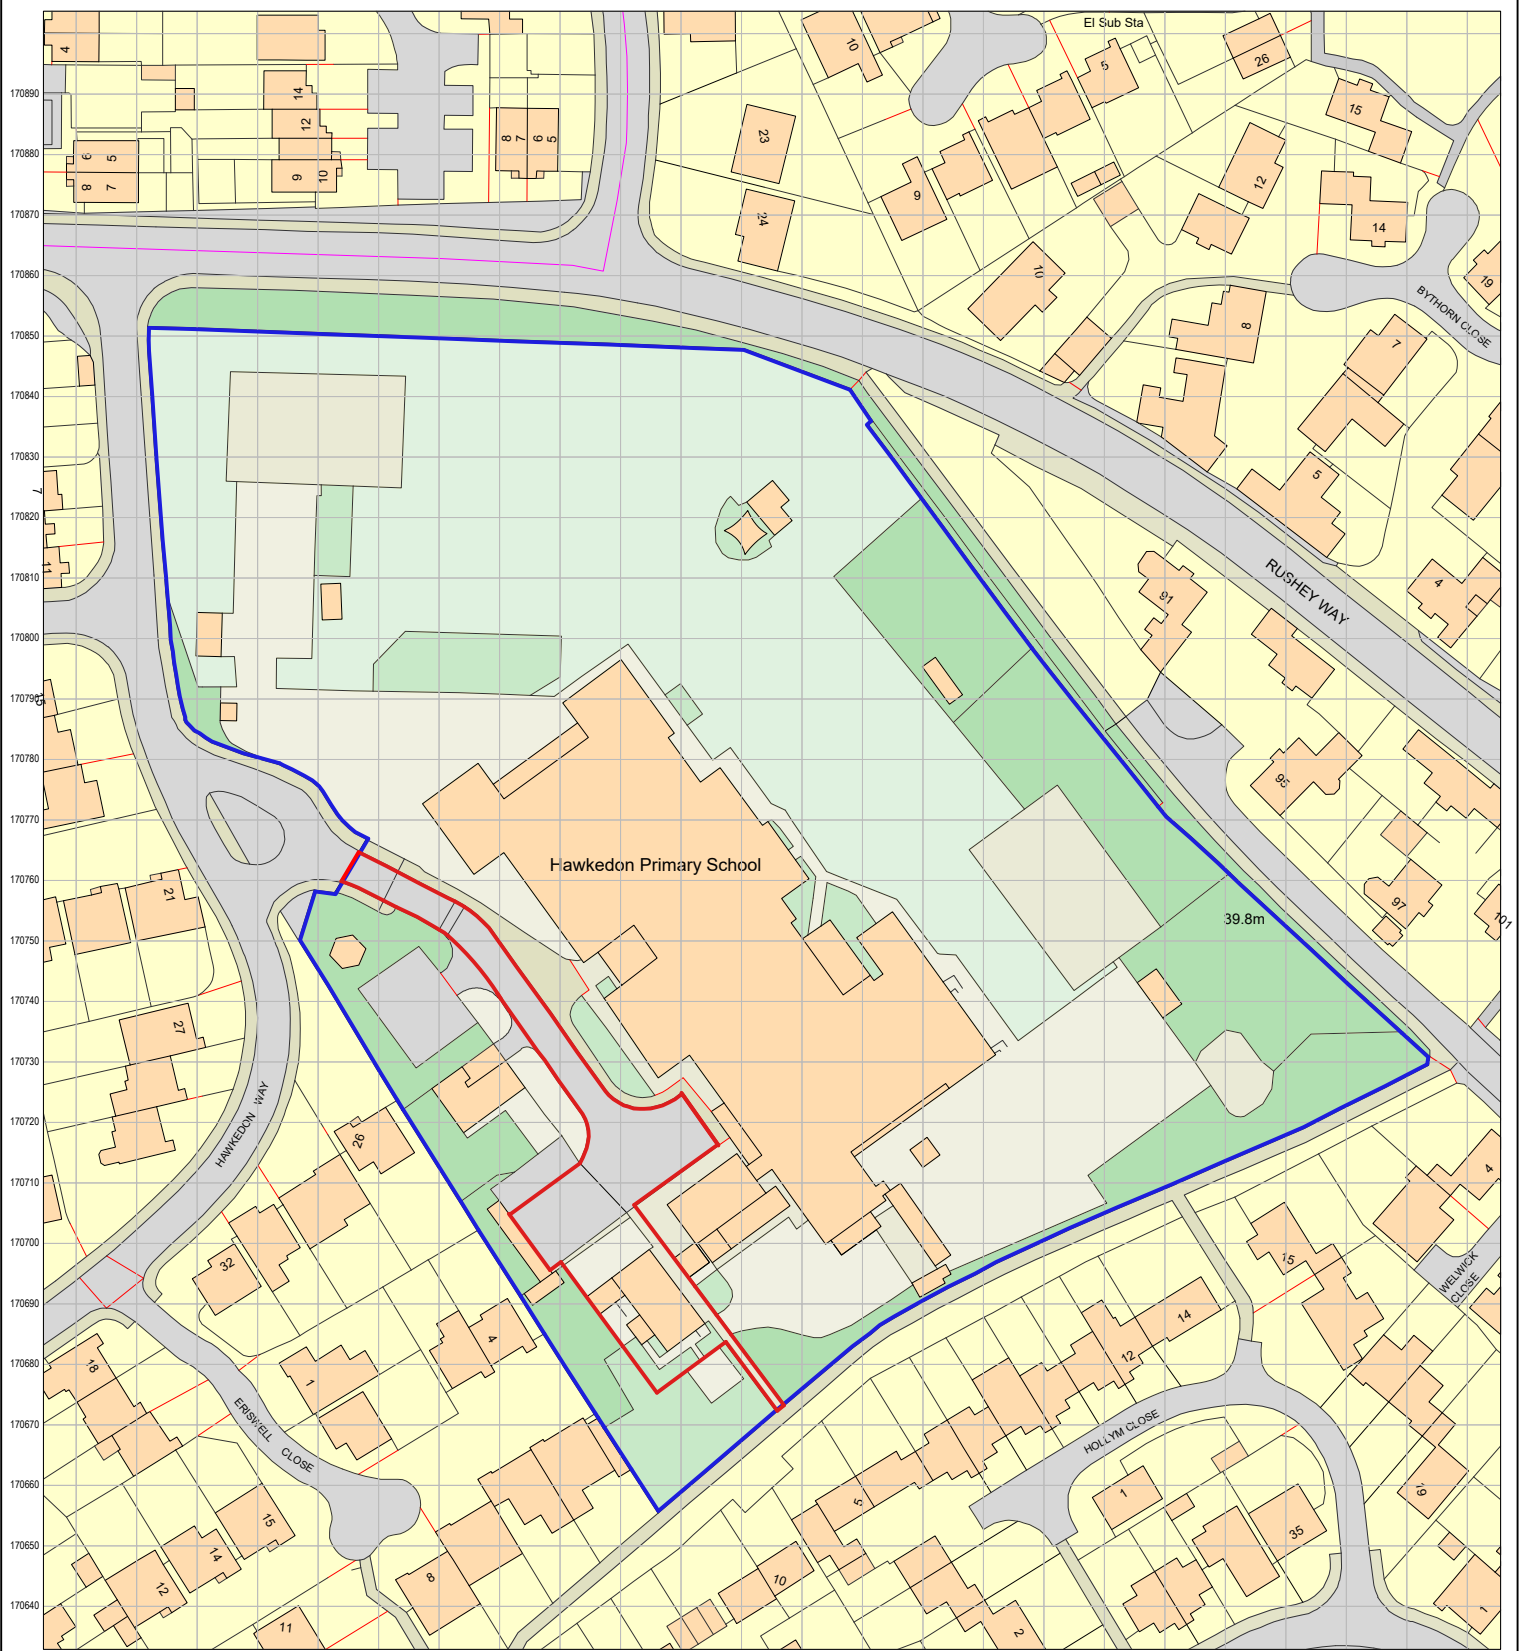

Ordnance Survey, (c) Crown Copyright 2026. All rights reserved. Licence number 100022432

SITE LOCATION PLAN 1:1250

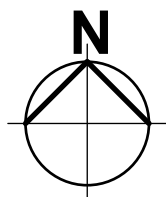

0m 10 30 50



ORIGINAL DRAWING SIZE 1:1250 AT A4

hha architects
horsley huber architects ltd
Castleberg Studios 134 Newport Road Stafford ST16 2HB
t: 01785 251238
e: stafford@hastudio.com
w: www.hastudio.com

preliminary	for comment	for approval
for tender	construction	as built

Do not scale. Check all dimensions on site. This drawing is copyright

Revision			
Client		ORCHARD LEARNING ALLIANCE	
Job		REPLACEMENT FAMILY CENTRE MODULAR NURSERY BUILDING EARLY BIRD PRE SCHOOL HAWKEDON PRIMARY SCHOOL READING RG6 3AP.	Job No 5025
Drawing		SITE LOCATION PLAN.	Drawing No PL-01
Drawn	Checked	Date	Scale
		Mar 26	1:1250@A4