



All dimensions are to be checked on site before work commences.
Figured dimensions to be taken in preference to scaled dimensions.
If in doubt please ask.
© Copyright reserved.

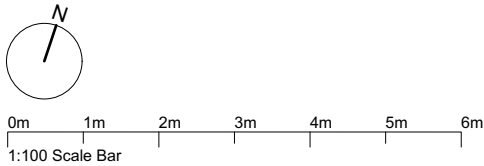

Wargrave Road

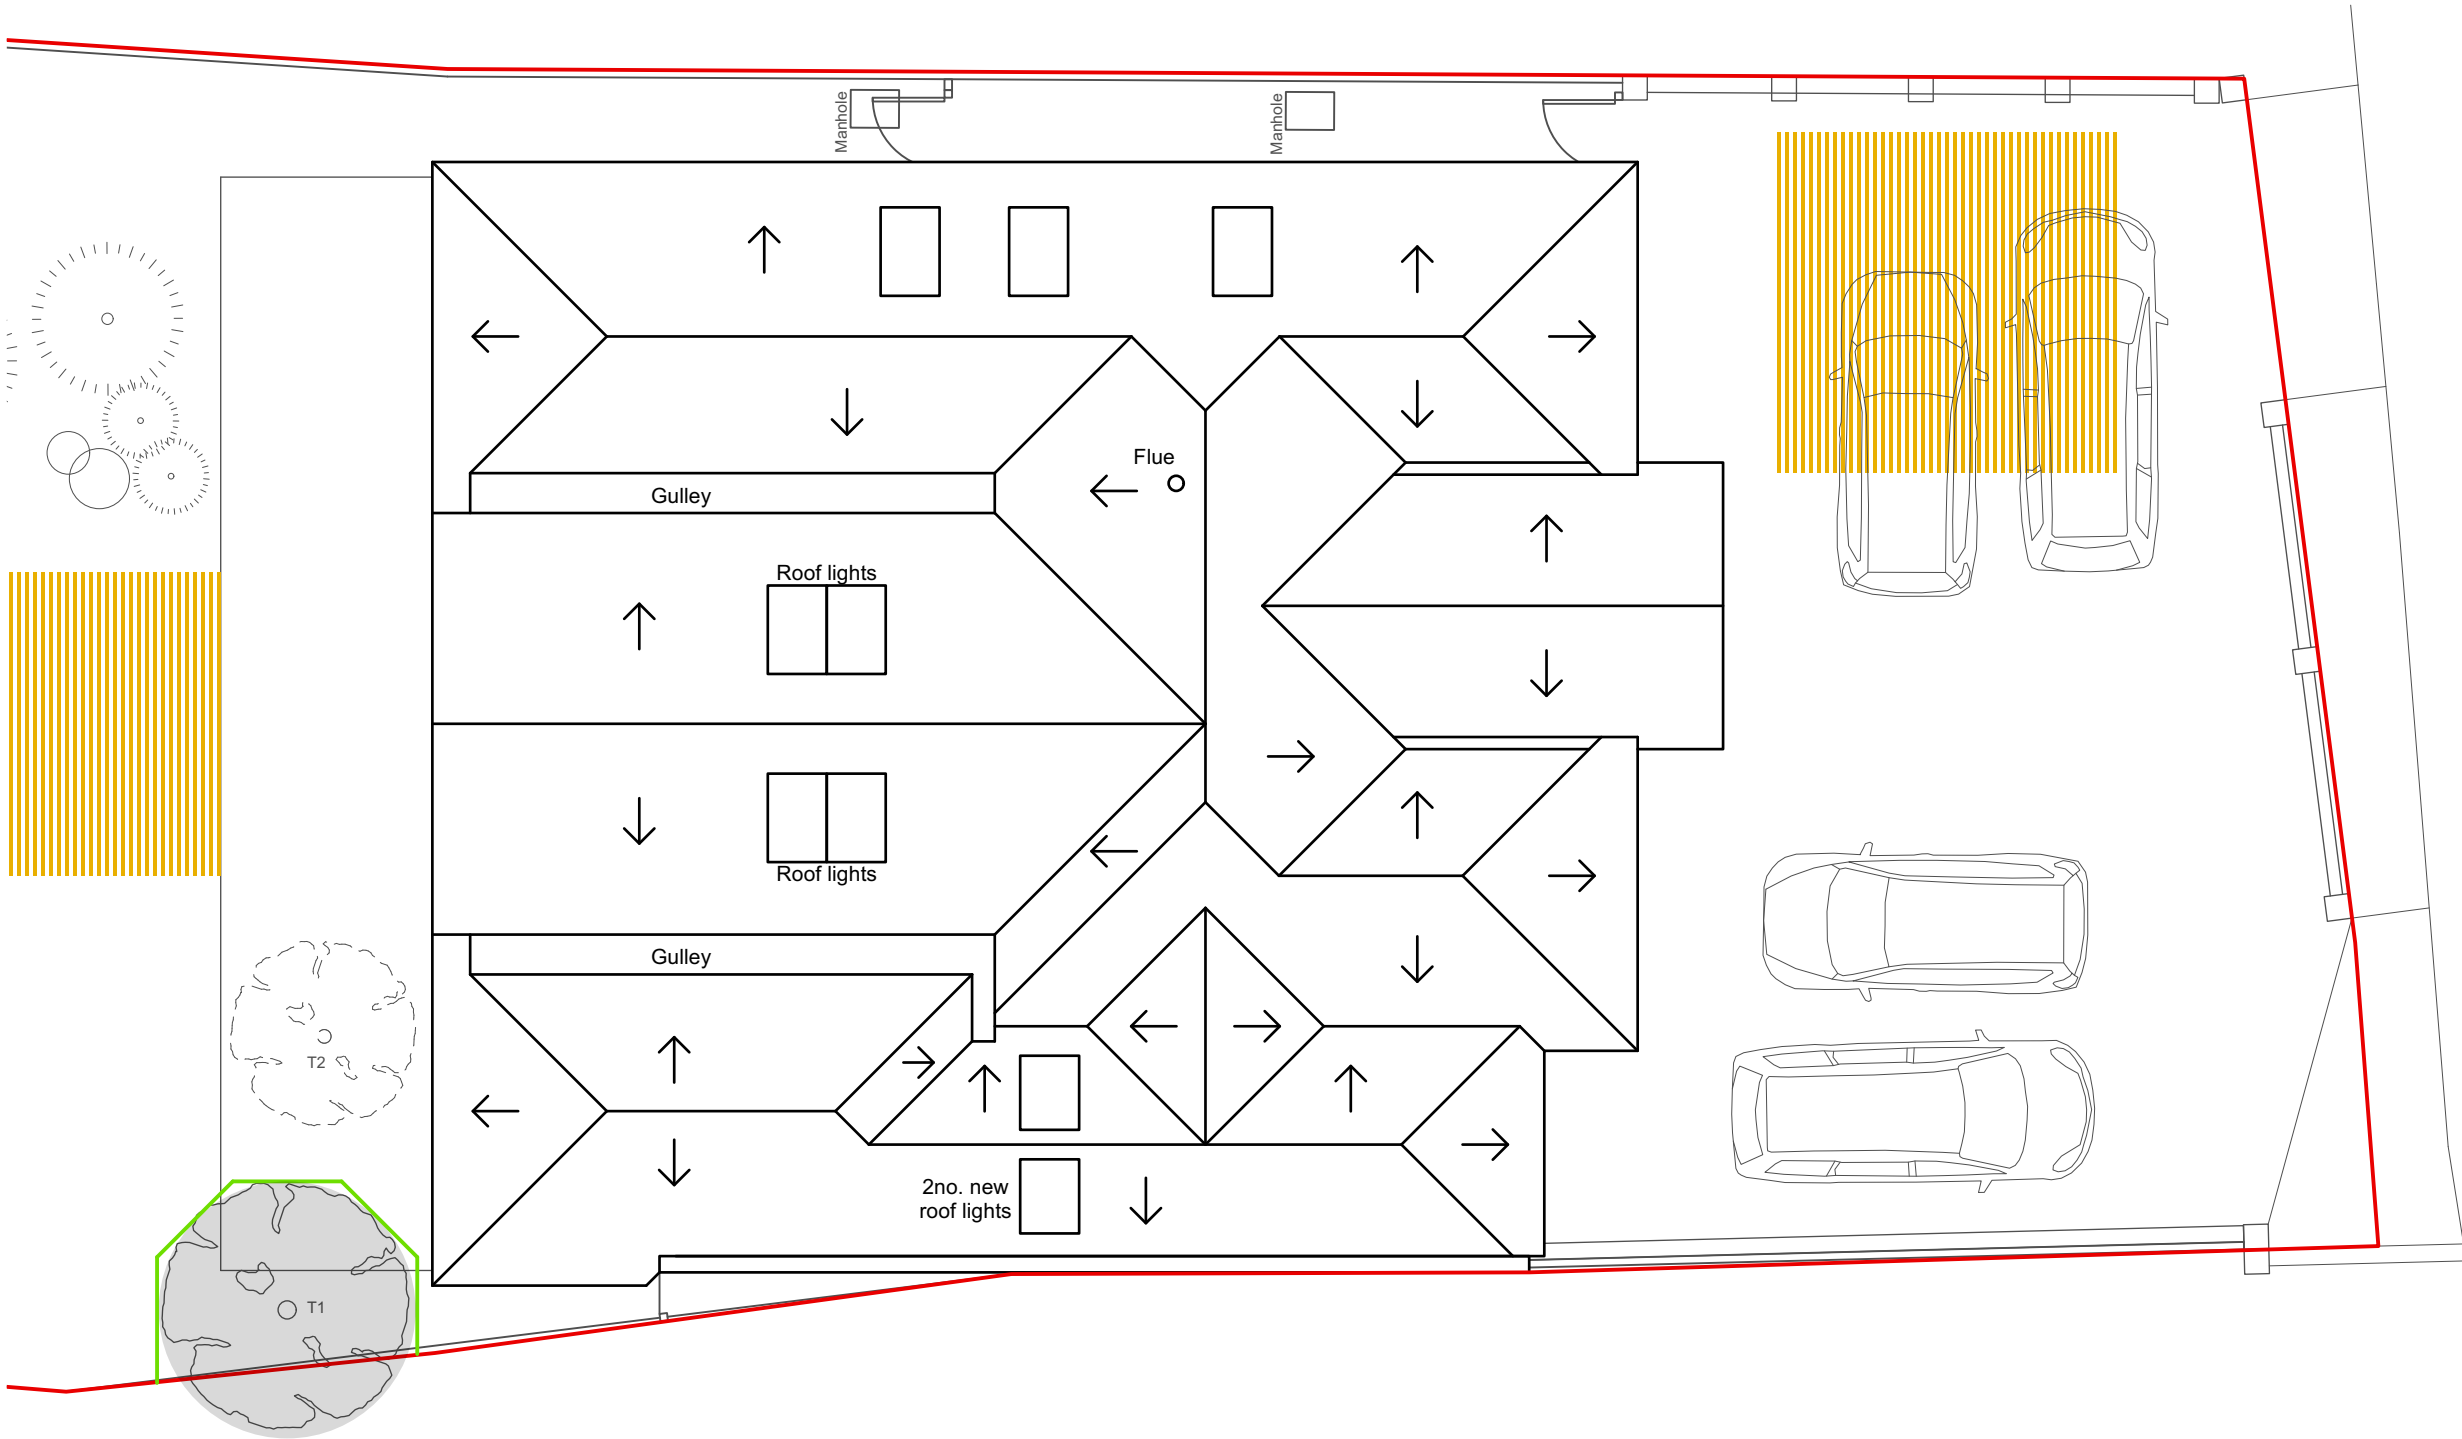

Proposed Parking Layout Plan

Tree Protection Area

The shaded areas gives an expected root area, for protection, just past the canopies. It is proposed for protective fencing to be installed, as shown with the green line.

The orange hatch, indicated the material Store locations, at the front of the site, and a second location in the middle of the garden away from the existing tree.

P2	Issued for Comment	27/04/26	LN
Rev	Notes	Date	Initial
Status			
Planning			
HOLTHAM+NEWMAN ARCHITECTS			
The Old Dairy, 282A Hyde End Road, Spencers Wood, Reading, Berkshire RG7 1DN		T: 07971 316497 E: hello@hnarchitects.co.uk	
Project: 35 Wargrave Road Twyford RG10 9PB			
Client Mr. M Usher			
Drawing Title: Proposed Parking Layout Plan			
Scale: 1:100 @A3		Dwg. No.:	Rev.:
Drawn by: LN		2604 - P100	P2
Date: Mar 2026			