



All dimensions are to be checked on site before work commences.
Figured dimensions to be taken in preference to scaled dimensions.
If in doubt please ask.
© Copyright reserved.

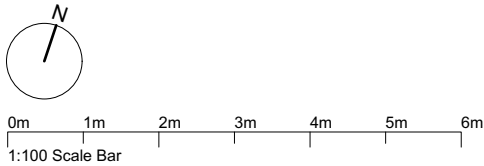

Wargrave Road

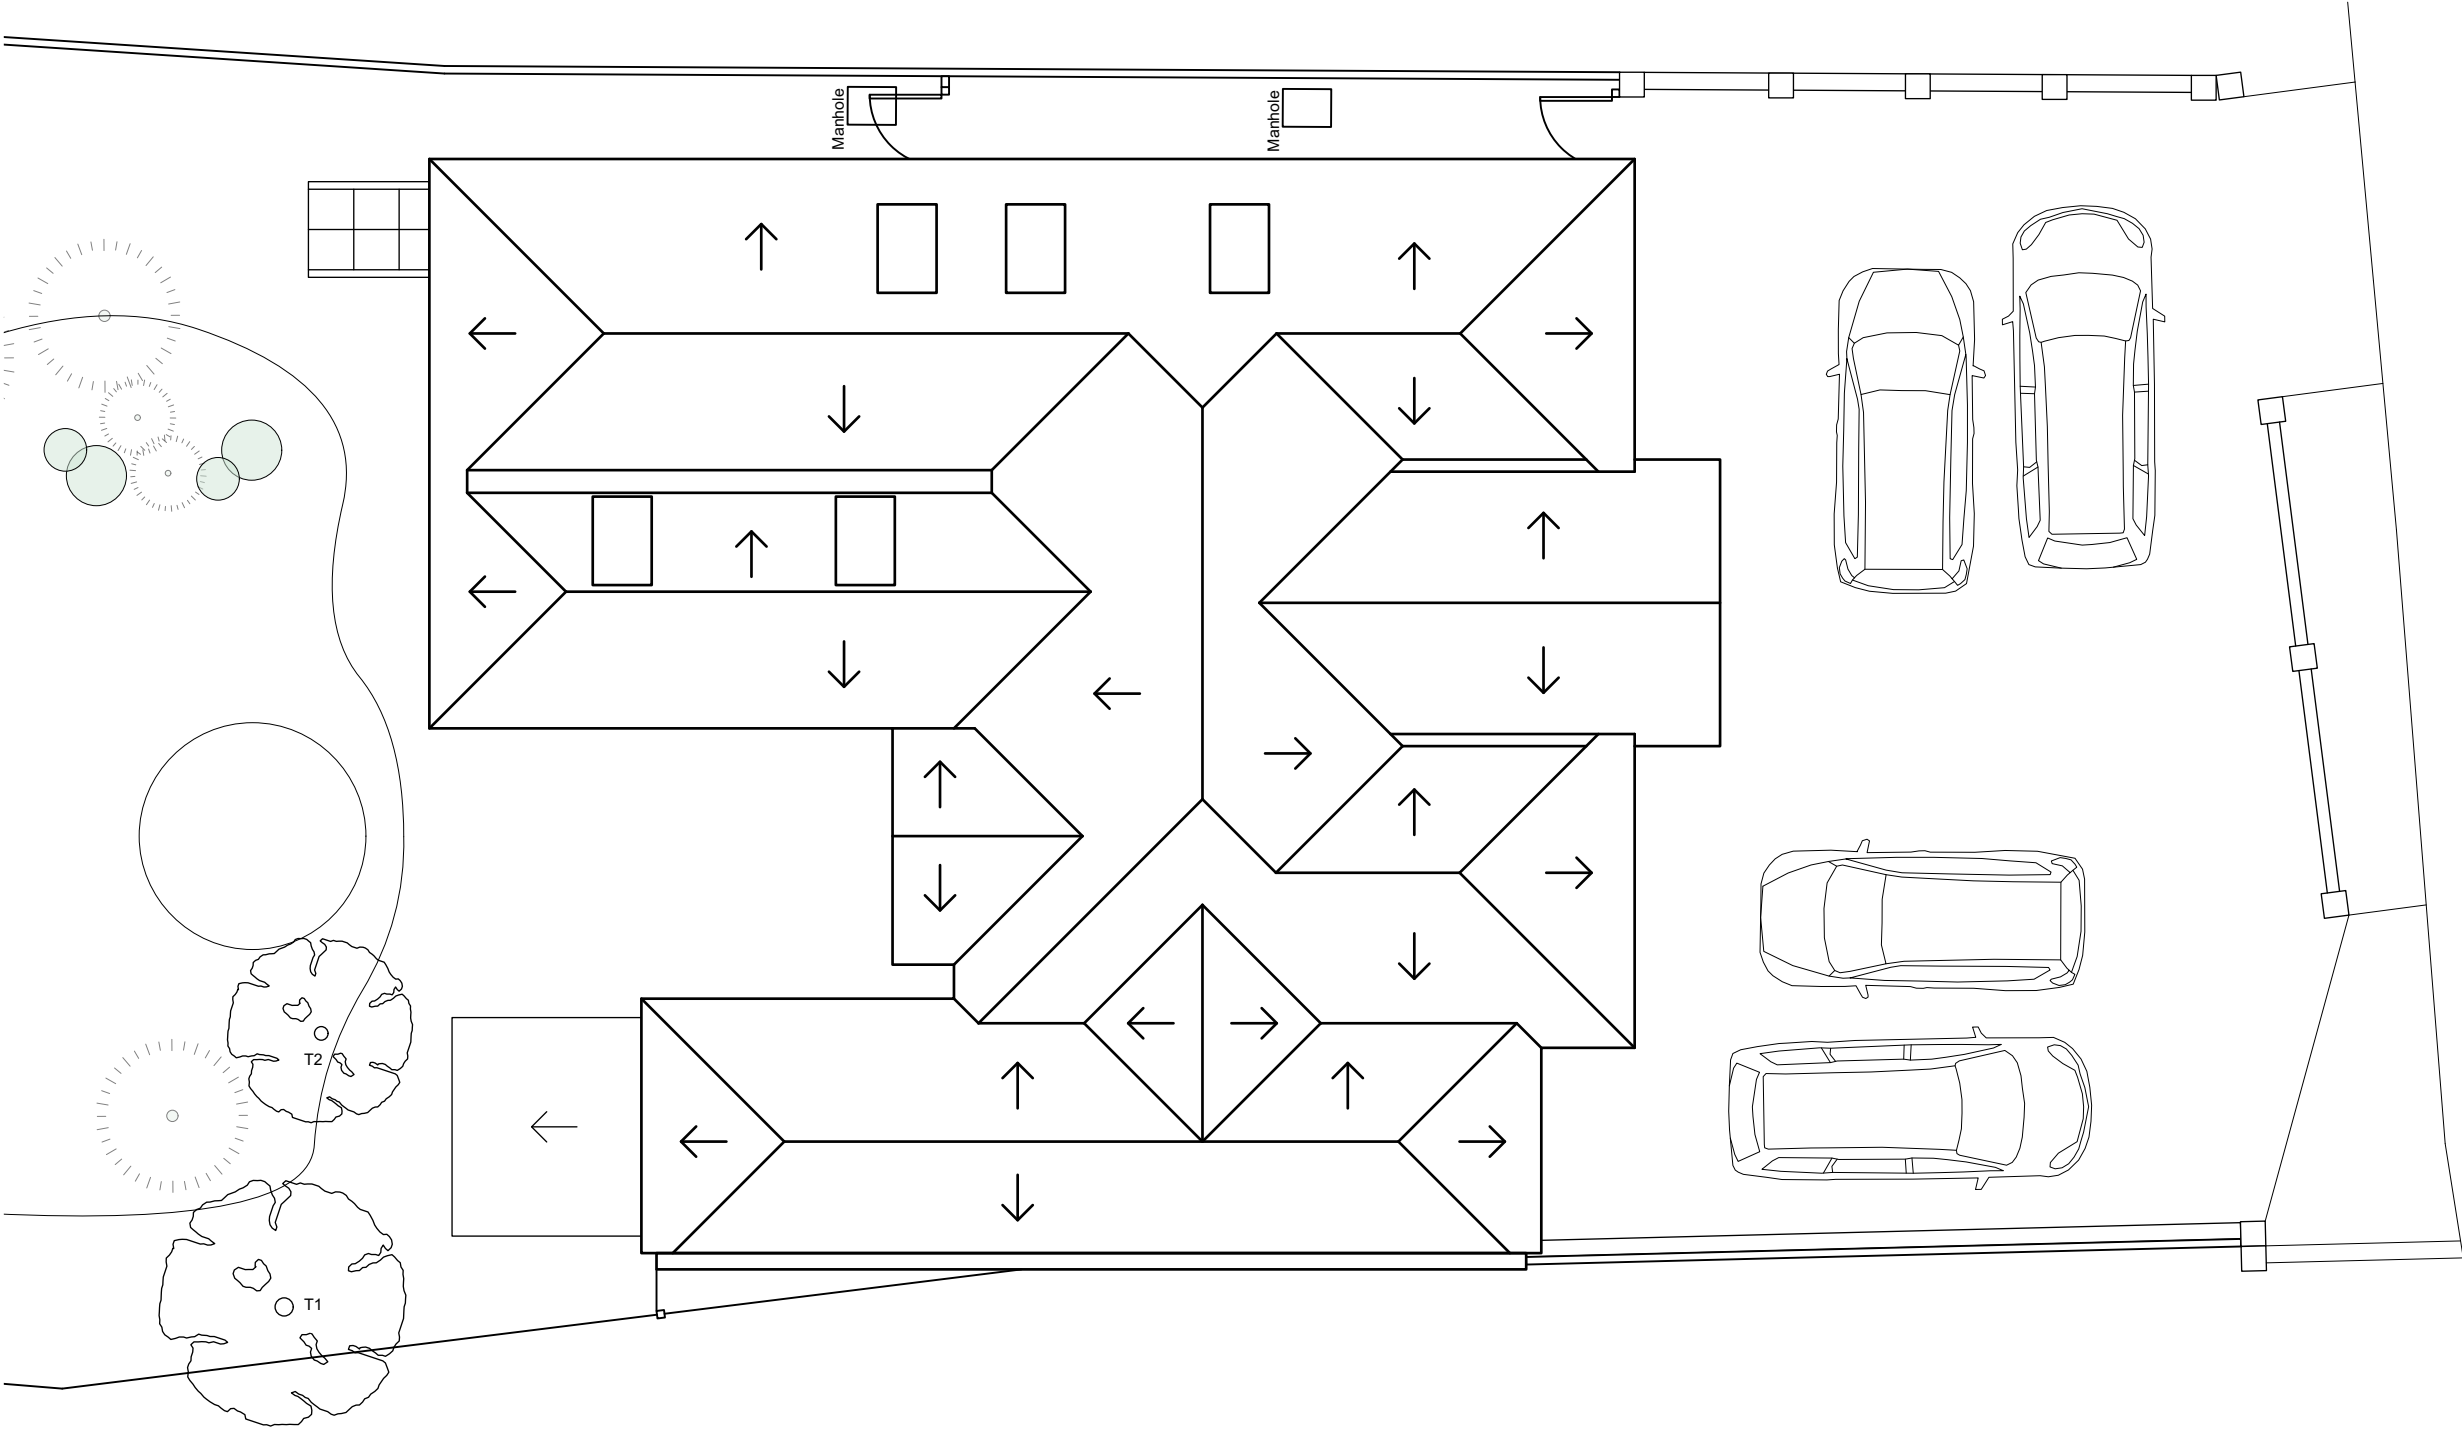

Existing Parking Layout Plan

P3		Updated for planning		27/04/26	
Rev		Notes		Date	
				Initial	
Status					
Planning					
HOLTHAM+NEWMAN ARCHITECTS The Old Dairy, 282A Hyde End Road, Spencers Wood, Reading, Berkshire RG7 1DN T: 07971 316497 E: hello@hnarchitects.co.uk 					
Project:					
35 Wargrave Road					
Twyford					
RG10 9PB					
Client					
Mr. M Usher					
Drawing Title:					
Existing Parking Layout Plan					
Scale: 1:100 @A3					
Dwg. No.:		Rev.:			
Drawn by: LN		2604 - S003		P3	
Date: Mar 2026					