

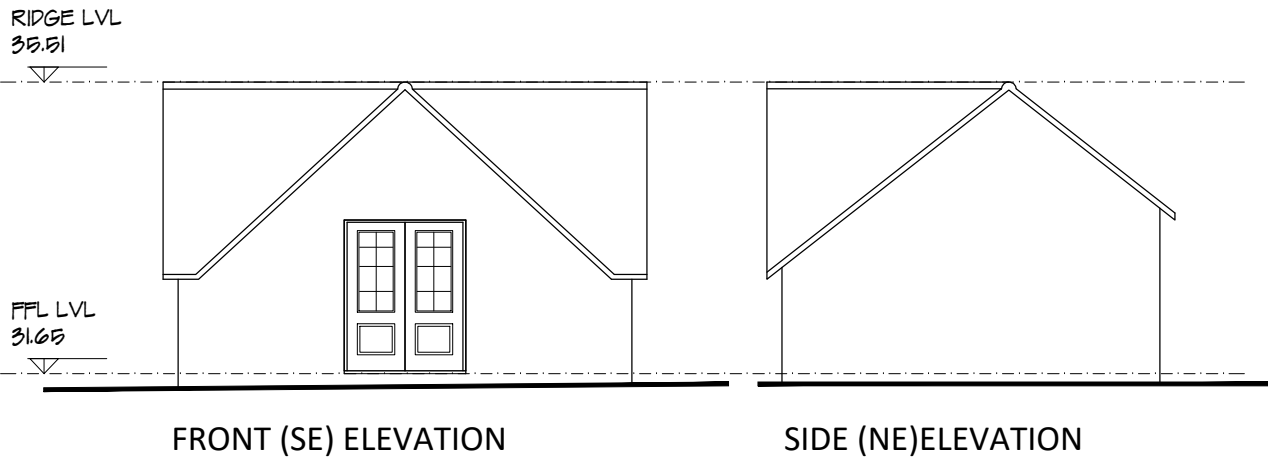


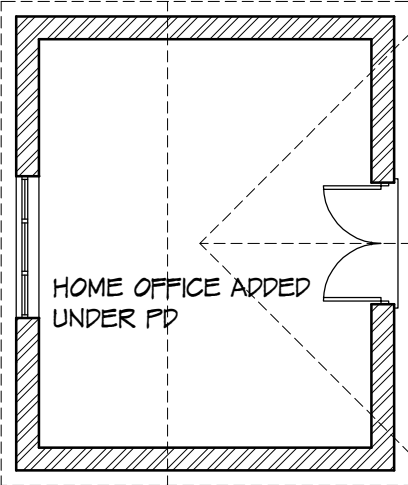

FRONT (SE) ELEVATION

SIDE (NE)ELEVATION

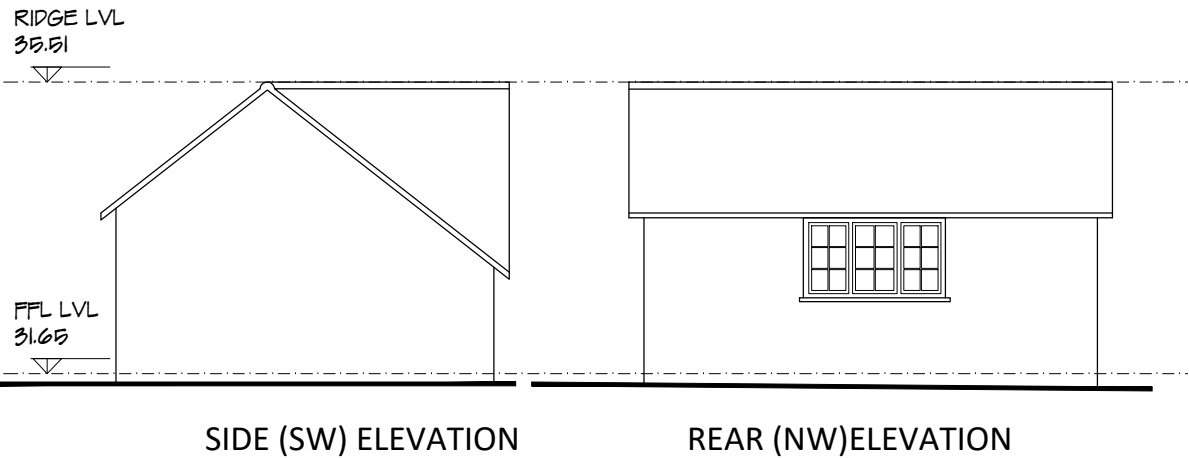


SIDE (SW) ELEVATION

REAR (NW)ELEVATION

DATUM 30m

DATUM 30m

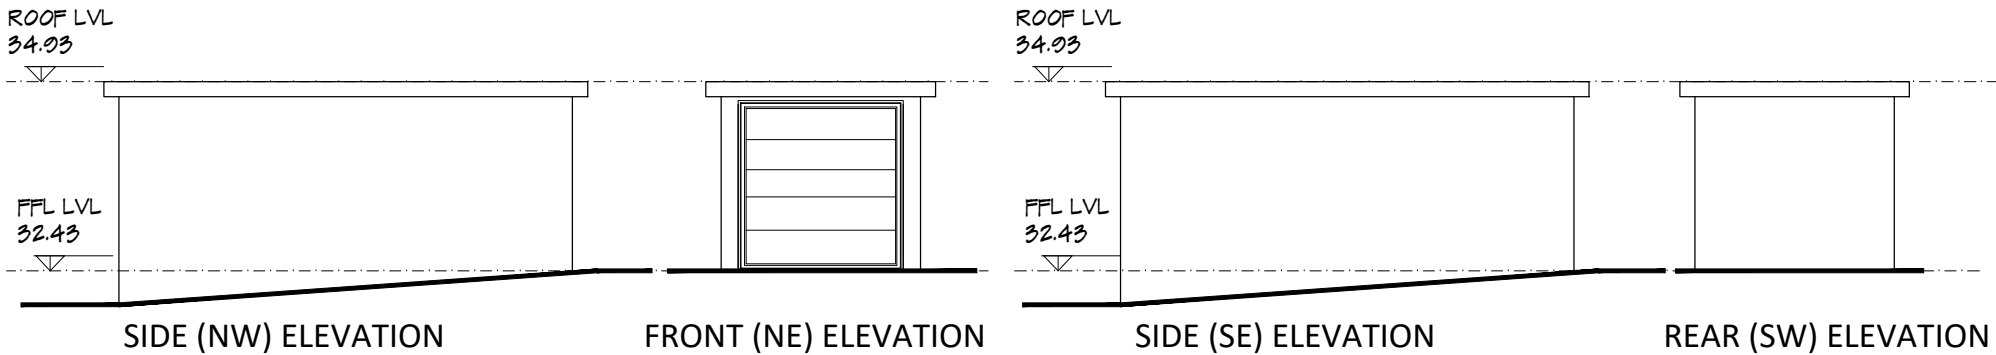

SIDE (NW) ELEVATION



FRONT (NE) ELEVATION

SIDE (SE) ELEVATION

REAR (SW) ELEVATION

DATUM 30m

DATUM 30m

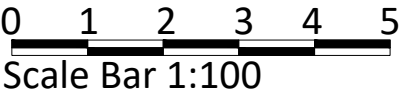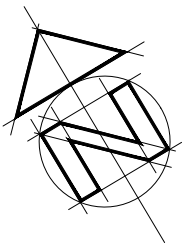

REV	COMMENTS	DATE
-----	----------	------



SHAUN TANNER
ARCHITECTURE & PLANNING
www.stlarchitecture.co.uk studio@stlarchitecture.co.uk 0118 989 0808

CLIENT	Mr & Mrs M. Crisp		
PROJECT	Penguin, Wargrave Road, Henley-On-Thames RG9 3JD		
DRAWING	OUT BUILDINGS PROPOSED PLANS ELEVATIONS PERMITTED DEVELOPMENT		
STATUS	planning	DATE	June 2025
SCALE	1:100@ A3	DRAWN CD	CHECKED NO 3993/204 REV A

THIS DRAWING MUST NOT BE SCALED UNLESS ISSUED FOR PLANNING PURPOSES. ALL DIMENSIONS ARE TO BE VERIFIED PRIOR TO SETTING OUT.