



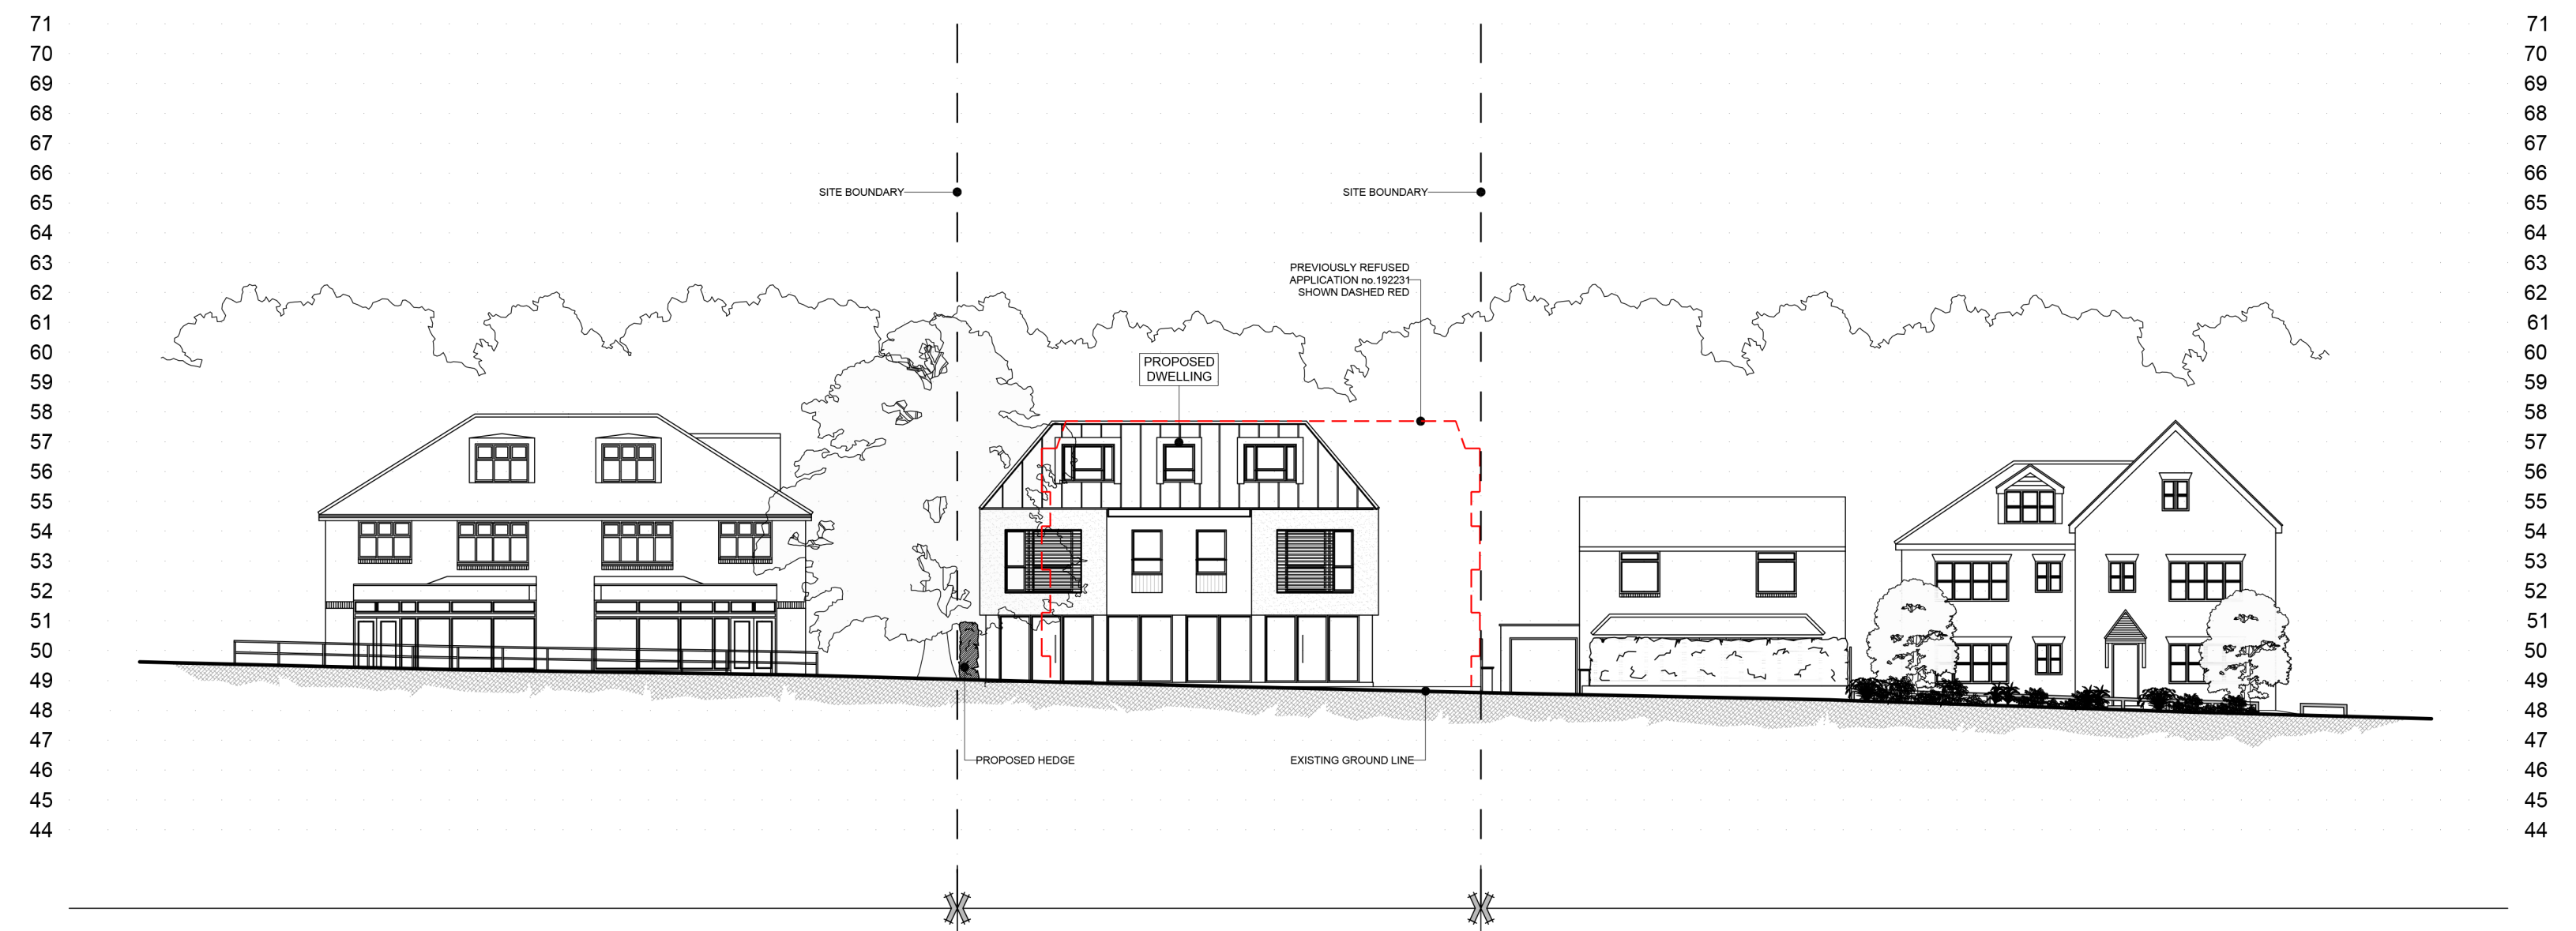

PROPOSED STREET SCENE A-A - (1:200)

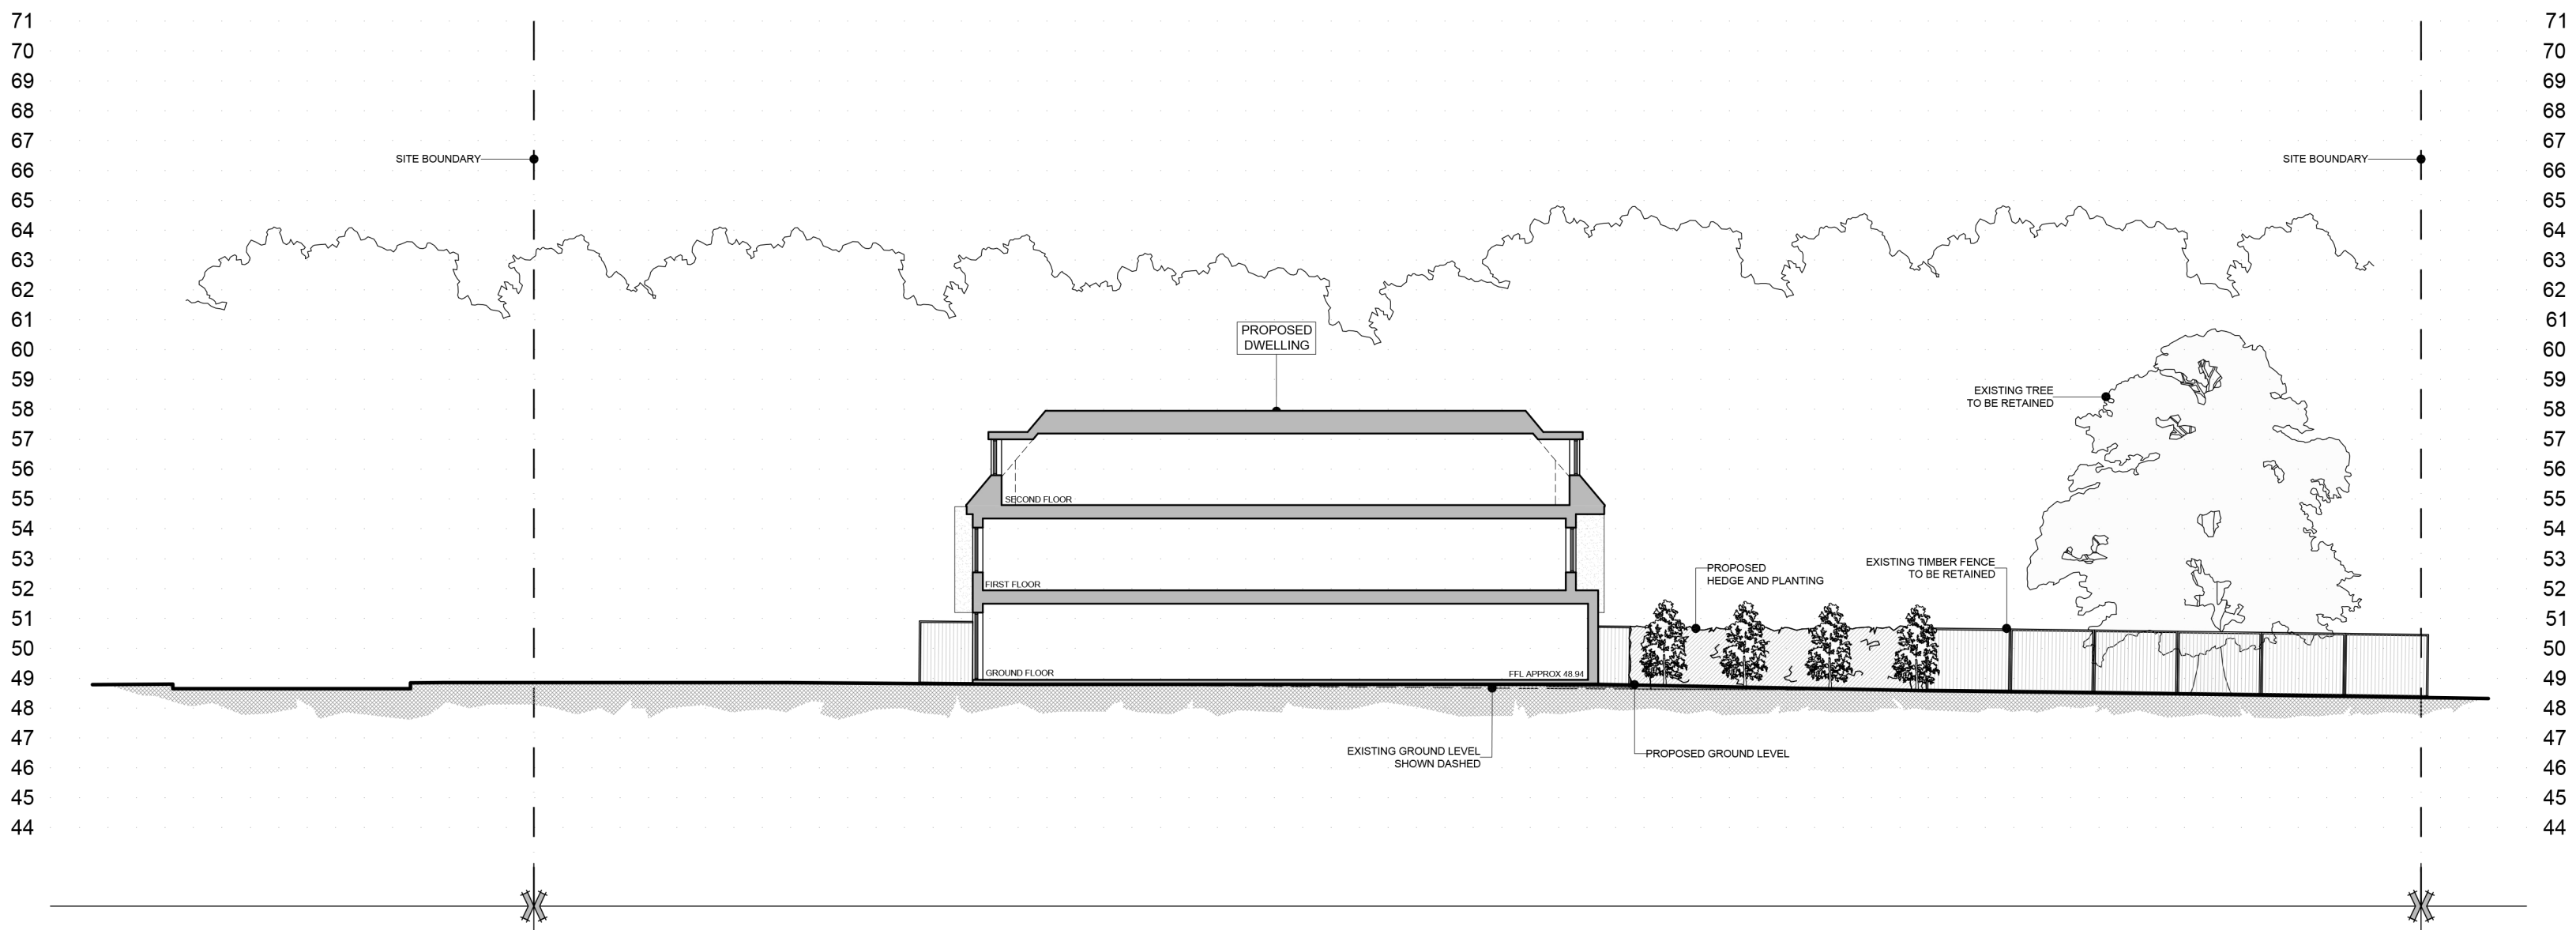

PROPOSED SITE SECTION B-B - (1:200)

012345m101520

Scale 1:200

Rev.

Date

Detail

Status

PLANNING ISSUE

ASCOT DESIGN

Timeless architecture

Ascot Design Ltd, Berkshire House 39-51 High Street, Ascot, Berkshire, SL5 7HY

Tel: 01344 299330 Fax: 01344 299331 Email: info@ascotdesign.com

www.ascotdesign.com

Client

MR U AUJLA

Project Title

424 - 426 READING ROAD, WINNERSH,  
WOKINGHAM RG41 5EP

DRAWING Title

SITE SECTIONS

Scale:

1:200 @ A1

Date:

DEC '20

Drawn:

S.F

DRAWING No.

20 - J3330 - 105

Rev.

The copyright in this document and design is confidential to and the property of Ascot Design Limited