



New Tree Planting 25 Year Canopy Projection as per Trees & Design Action Group Trust

- NT287
- Indicative 1m diameter tree pit
- Tree species abbreviation


Proposed Canopy Cover Calculation Exclusion Zone
(S278 Area / Sewer Easement / Muddler's lane access to site with no proposed works and no existing tree data)

- Root Protection Area
- Existing Tree Canopy
Refer to Arboricultural Impact Assessment

TG7 Native Scrub Planting Matrix

TG14 Native Woodland Planting Matrix

Refer to:
CH038-001 Landscape Design Statement
CH038-002 Landscape Master Plan
CH038-003 S106 Open Space Areas
CH038-004 Tree Planting Plan 1
CH038-005 Tree Planting Plan 2
CH038-006 Tree Planting Plan 3
CH038-007 Tree Planting Plan 4
CH038-008 Canopy Cover xls
CH038-009 Tree Planting Schedule

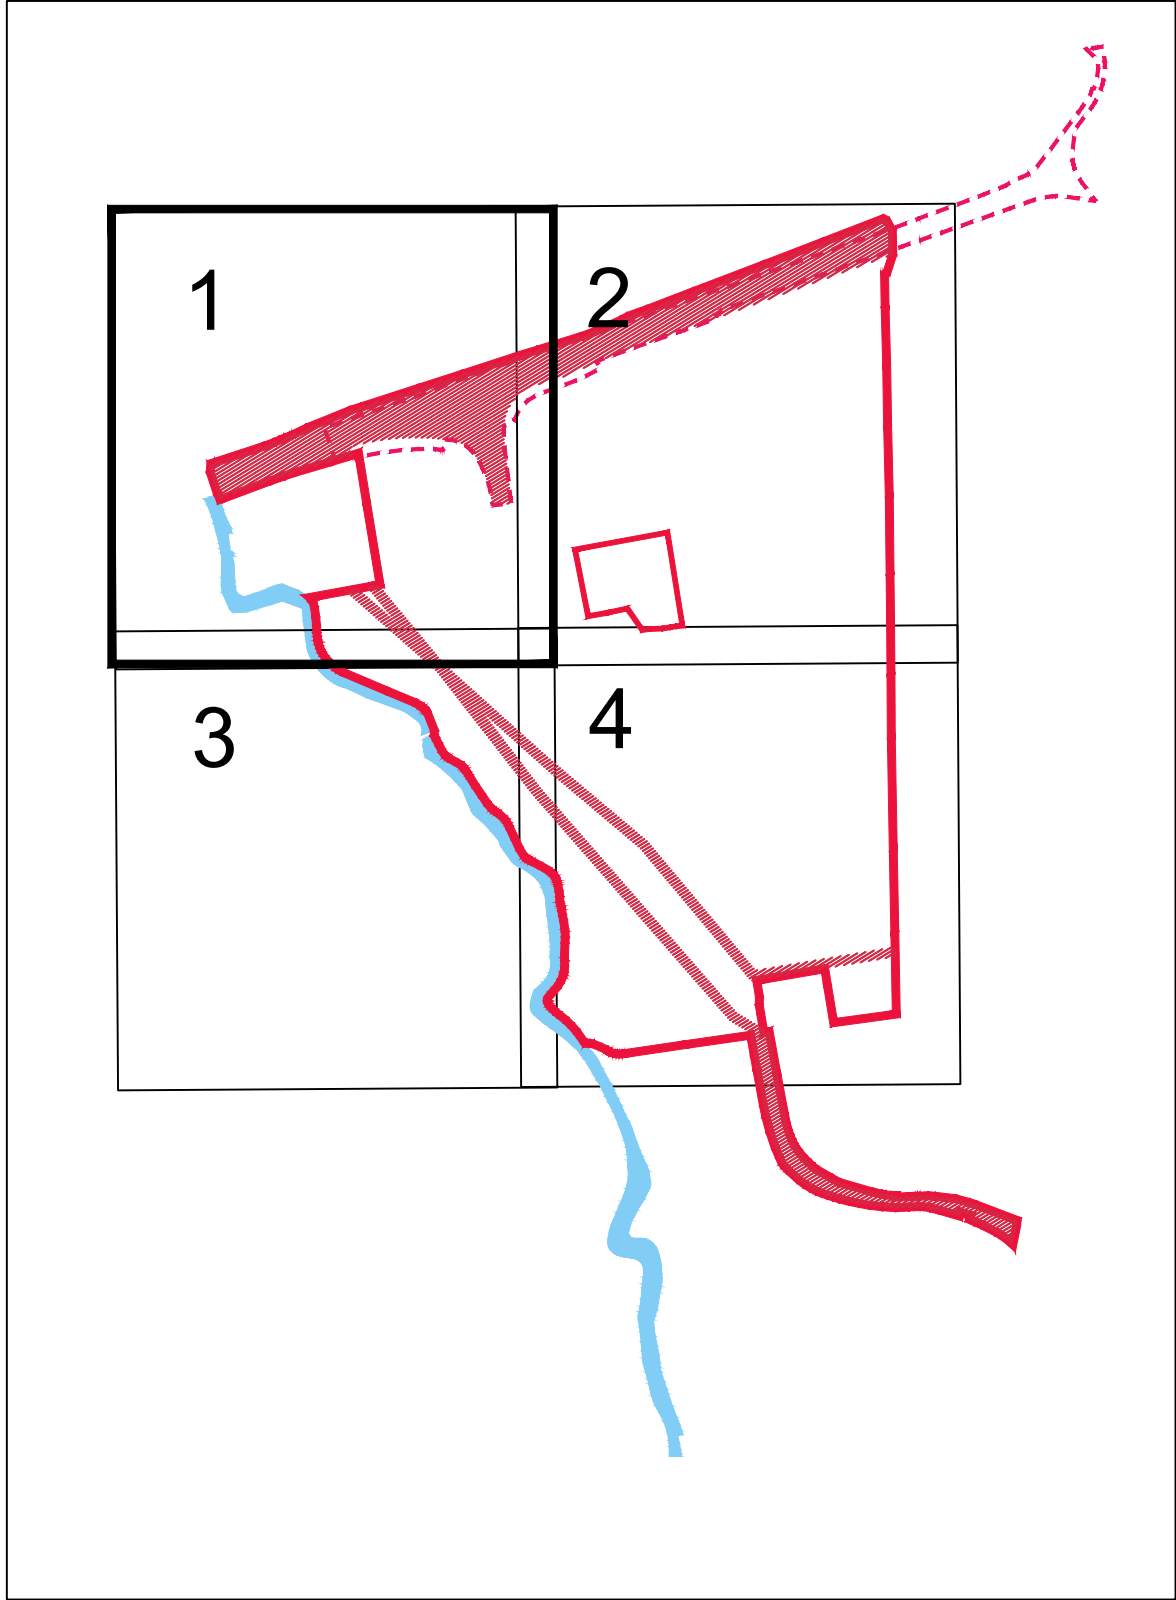

ilex croudacehomes
landscape architects ©Croudace Homes Limited 2022

Bridge Farm, Twyford
TREE PLANTING &
CANOPY COVER PLAN
SHEET 1 OF 4

SCALE : 1:500 @ A0

DATE : 07/12/2024

DRAWN : MW

CHECKED : MW

DRG.No. : CH038-004