

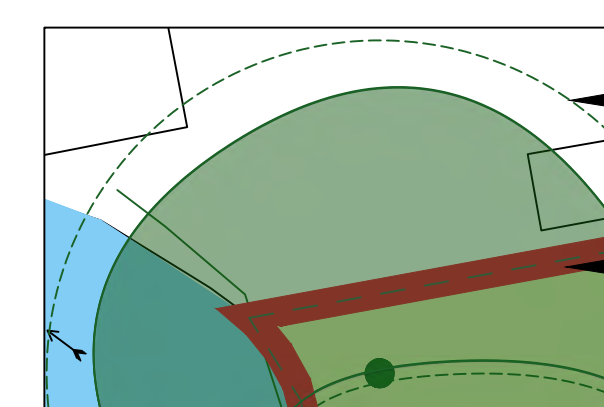


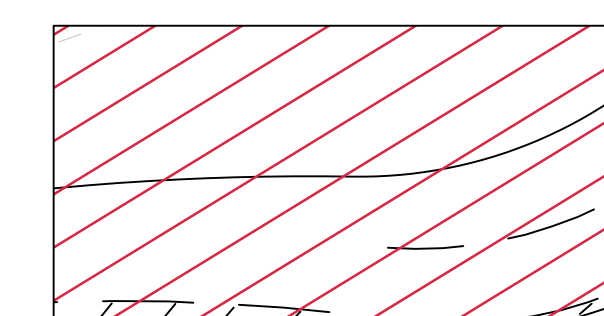


New Tree Planting

25 Year Canopy Projection as per Trees & Design Action Group Trust

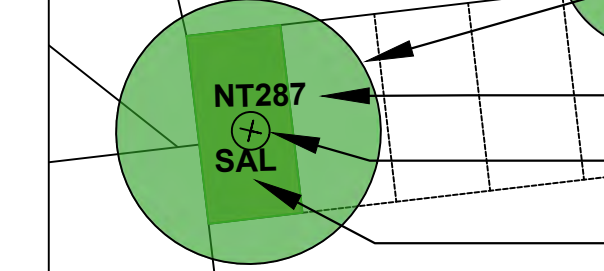

- TG7** Native Scrub Planting Matrix
- TG14** Native Woodland Planting Matrix

Refer to:
CH038-001 Landscape Design Statement
CH038-002 Landscape Master Plan
CH038-003 S106 Open Space Areas
CH038-004 Tree Planting Plan 1
CH038-005 Tree Planting Plan 2
CH038-006 Tree Planting Plan 3
CH038-007 Tree Planting Plan 4
CH038-008 Canopy Cover xls
CH038-009 Tree Planting Schedule

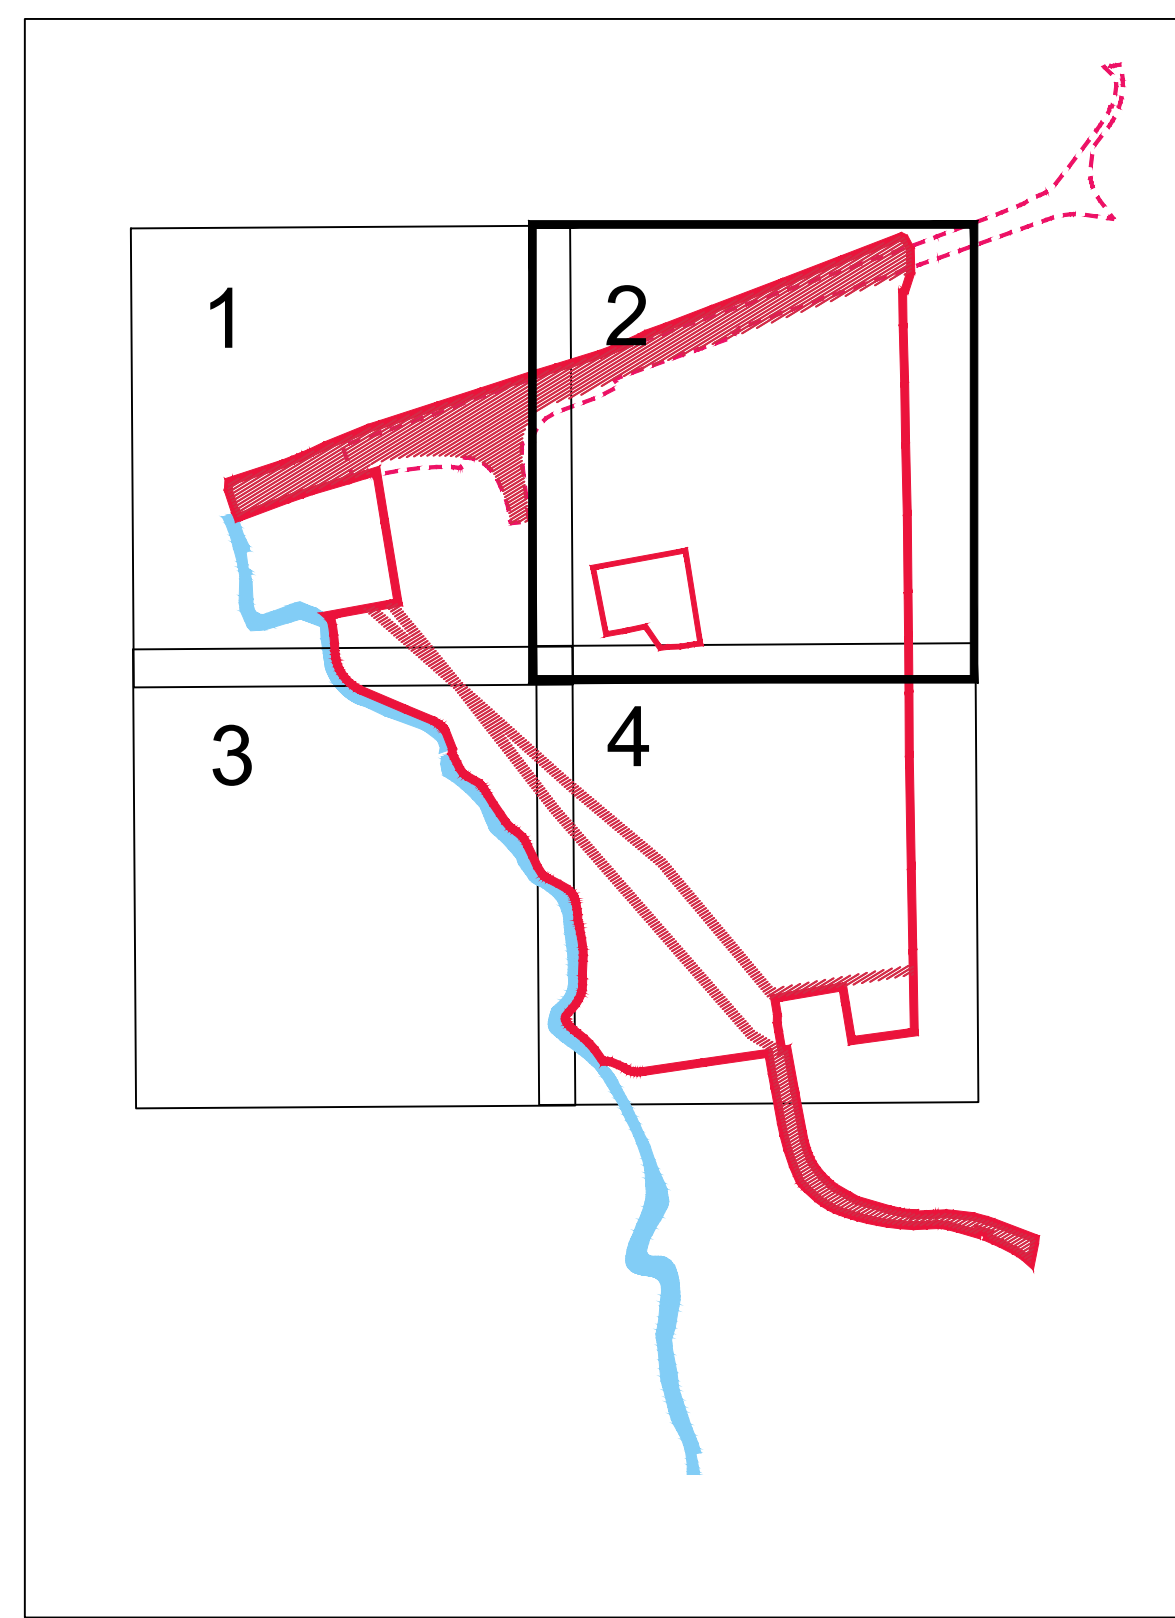

ilx
landscape architects

croudacehomes
©Croudace Homes Limited 2022

Bridge Farm, Twyford

TREE PLANTING &
CANOPY COVER PLAN

SHEET 1 OF 4

SCALE : 1:500 @ A0

DATE : 07/12/2024

DRAWN : MW

CHECKED : MW

DRG.No. : CH038-005