


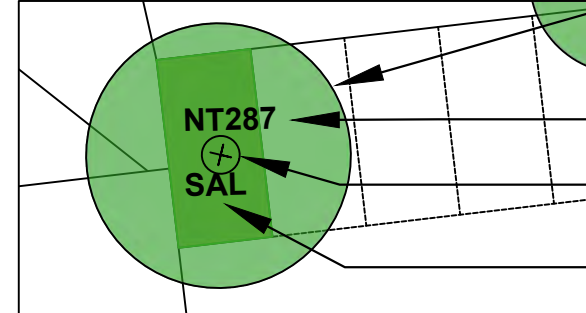

New Tree Planting




25 Year Canopy Projection as per Trees & Design Action Group Trust


New Tree Number

Indicative 1m diameter tree pit

Tree species abbreviation

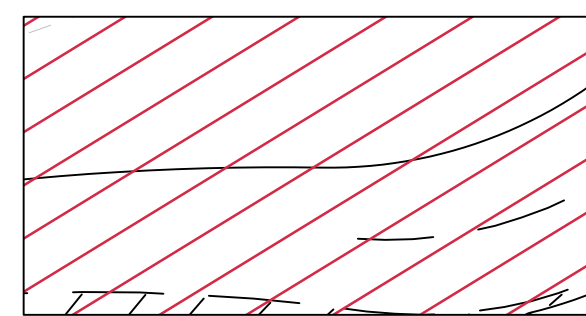

Proposed Canopy Cover Calculation Exclusion Zone
(S278 Area / Sewer Easement / Muddlers lane access to site with no proposed works and no existing tree data)

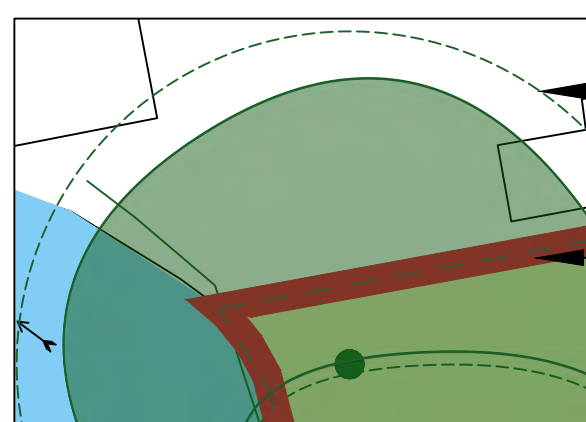


Root Protection Area

Existing Tree Canopy
Refer to Arboricultural Impact Assessment

TG7 Native Scrub Planting Matrix


TG14 Native Woodland Planting Matrix

Refer to:
CH038-001 Landscape Design Statement
CH038-002 Landscape Master Plan
CH038-003 S106 Open Space Areas
CH038-004 Tree Planting Plan 1
CH038-005 Tree Planting Plan 2
CH038-006 Tree Planting Plan 3
CH038-007 Tree Planting Plan 4
CH038-008 Canopy Cover xls
CH038-009 Tree Planting Schedule

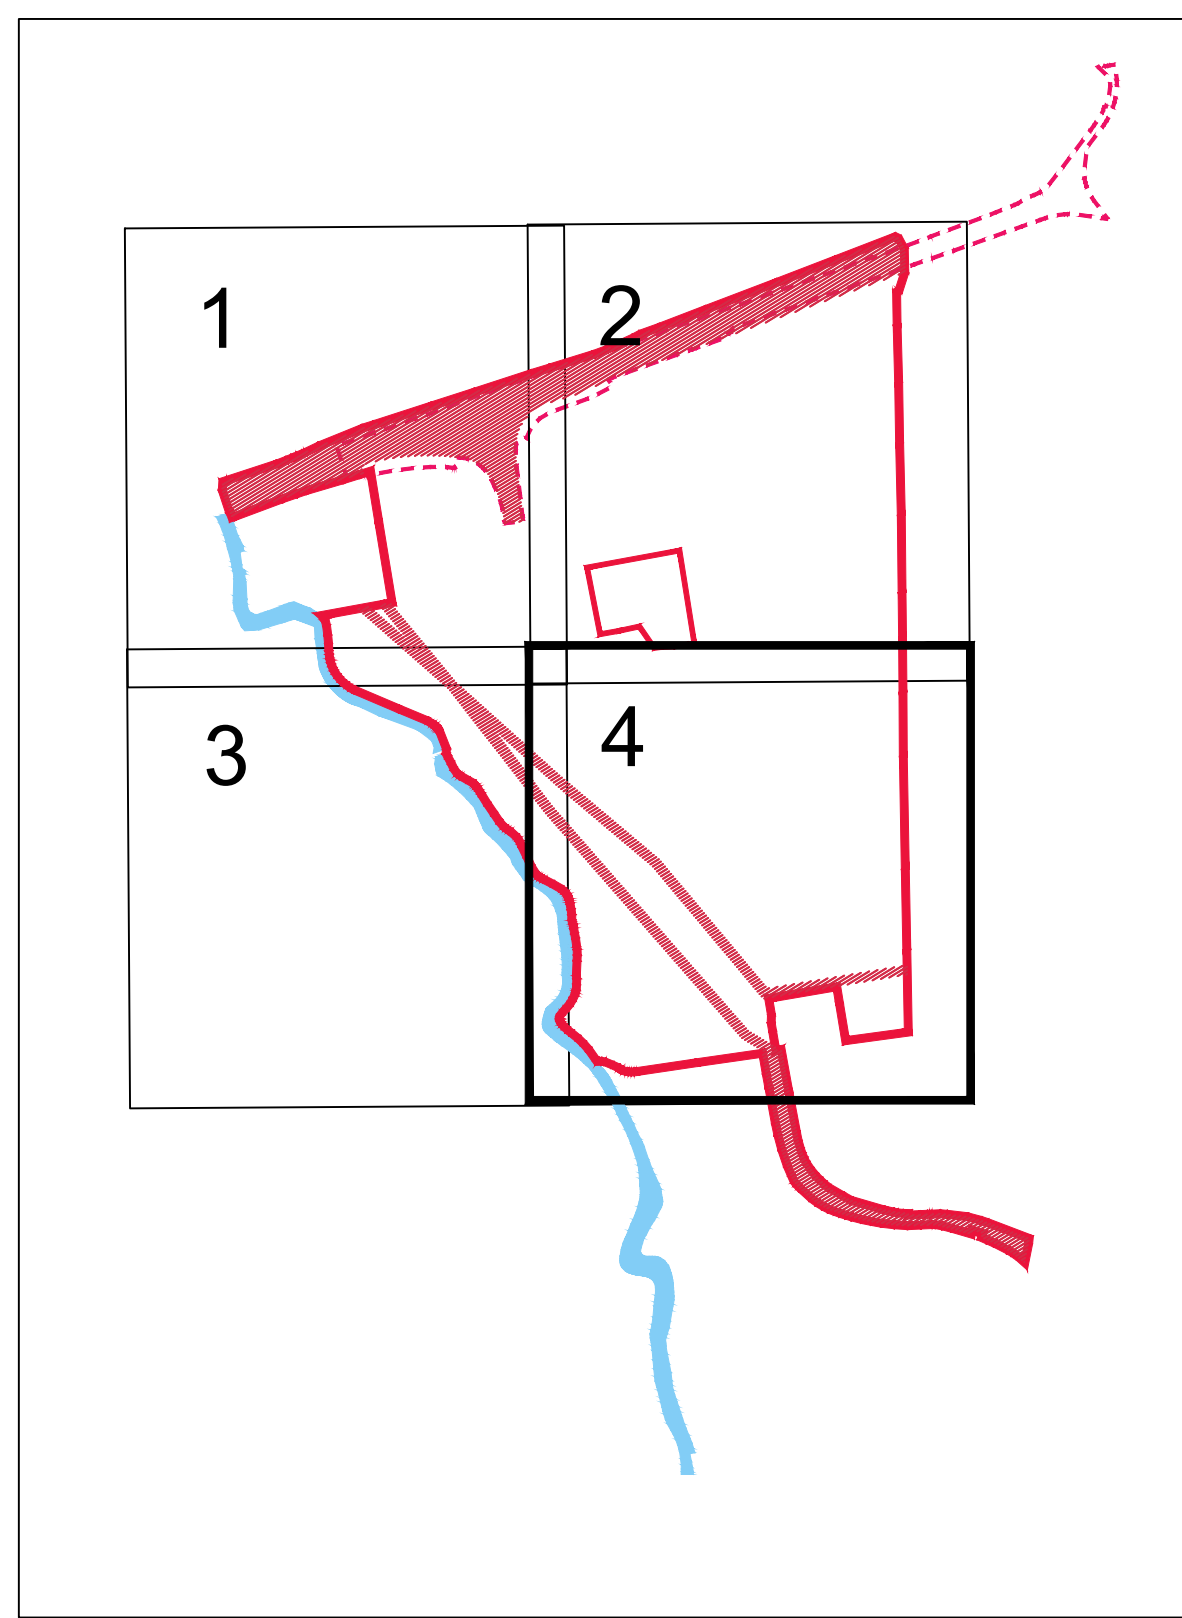

ilex **croudacehomes**
landscape architects croudacehomes Limited 2022

Bridge Farm, Twyford
TREE PLANTING &
CANOPY COVER PLAN
SHEET 1 OF 4

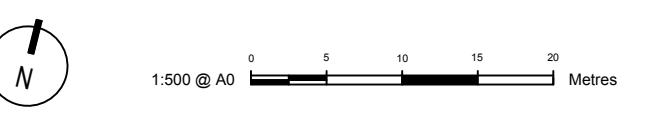

SCALE: 1:500 @ A0

DATE: 07/12/2024

DRAWN: MW

CHECKED: MW

DRG.No.: CH038-007