


KEY	
	DENOTES PARK BOUNDARY
	DENOTES CAR PARK SPACE
	DENOTES CELLULAR CONFINEMENT SYSTEM
	PROPOSED TREES
	EXISTING TREES TO BE RETAINED
	TREES TO BE REMOVED
	DENOTES ROOT PROTECTION AREA
	PROPOSED INDICATIVE PLANTING
	EXISTING PLANTING
	EXISTING SPOT SITE LEVELS
	PROPOSED SPOT SITE LEVELS
	PROPOSED HOUSE FINISHED FLOOR LEVELS (SUBJECT TO CONFIRMATION AT WORKING DRAWINGS STAGE)
	BANK
	SECTION LINE

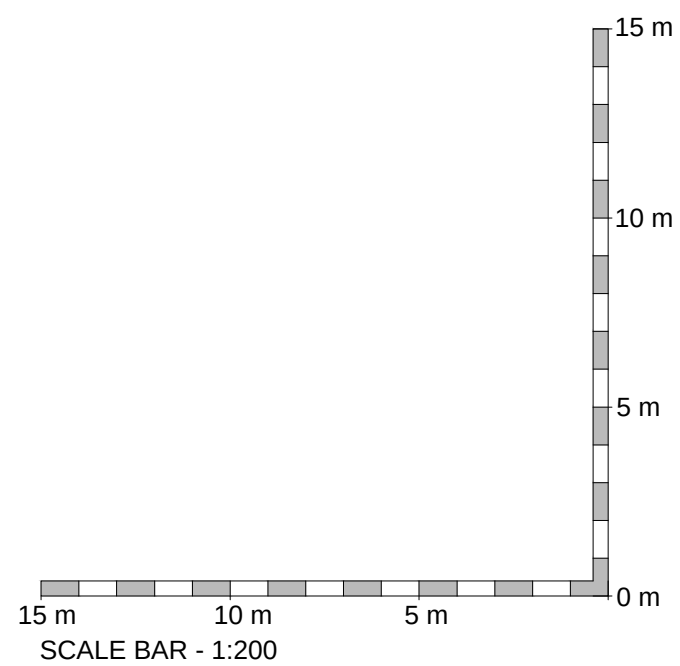

SITE LAYOUT
(1:200)

CADCRE8 LTD ARCHITECTURAL DESIGNERS & PLANNERS 1 Peach Street Wokingham RG40 1XJ matt-cadcre8@outlook.com	Status PLANNING ISSUE	
	Client MR A KEARNS	
The copyright in this document and design is confidential to and the property of Cadcre8 Limited	Project Title ST BARTHOLEMWS CHUECH, CHURCH ROAD, ARBORFIELD	
	Drawing Title PROPOSED SITE LAYOUT	
Scale 1:200 @ A1		Date FEB-23
Drawing No. 23 - P057 - 01		Drawn MM
		Rev. F