



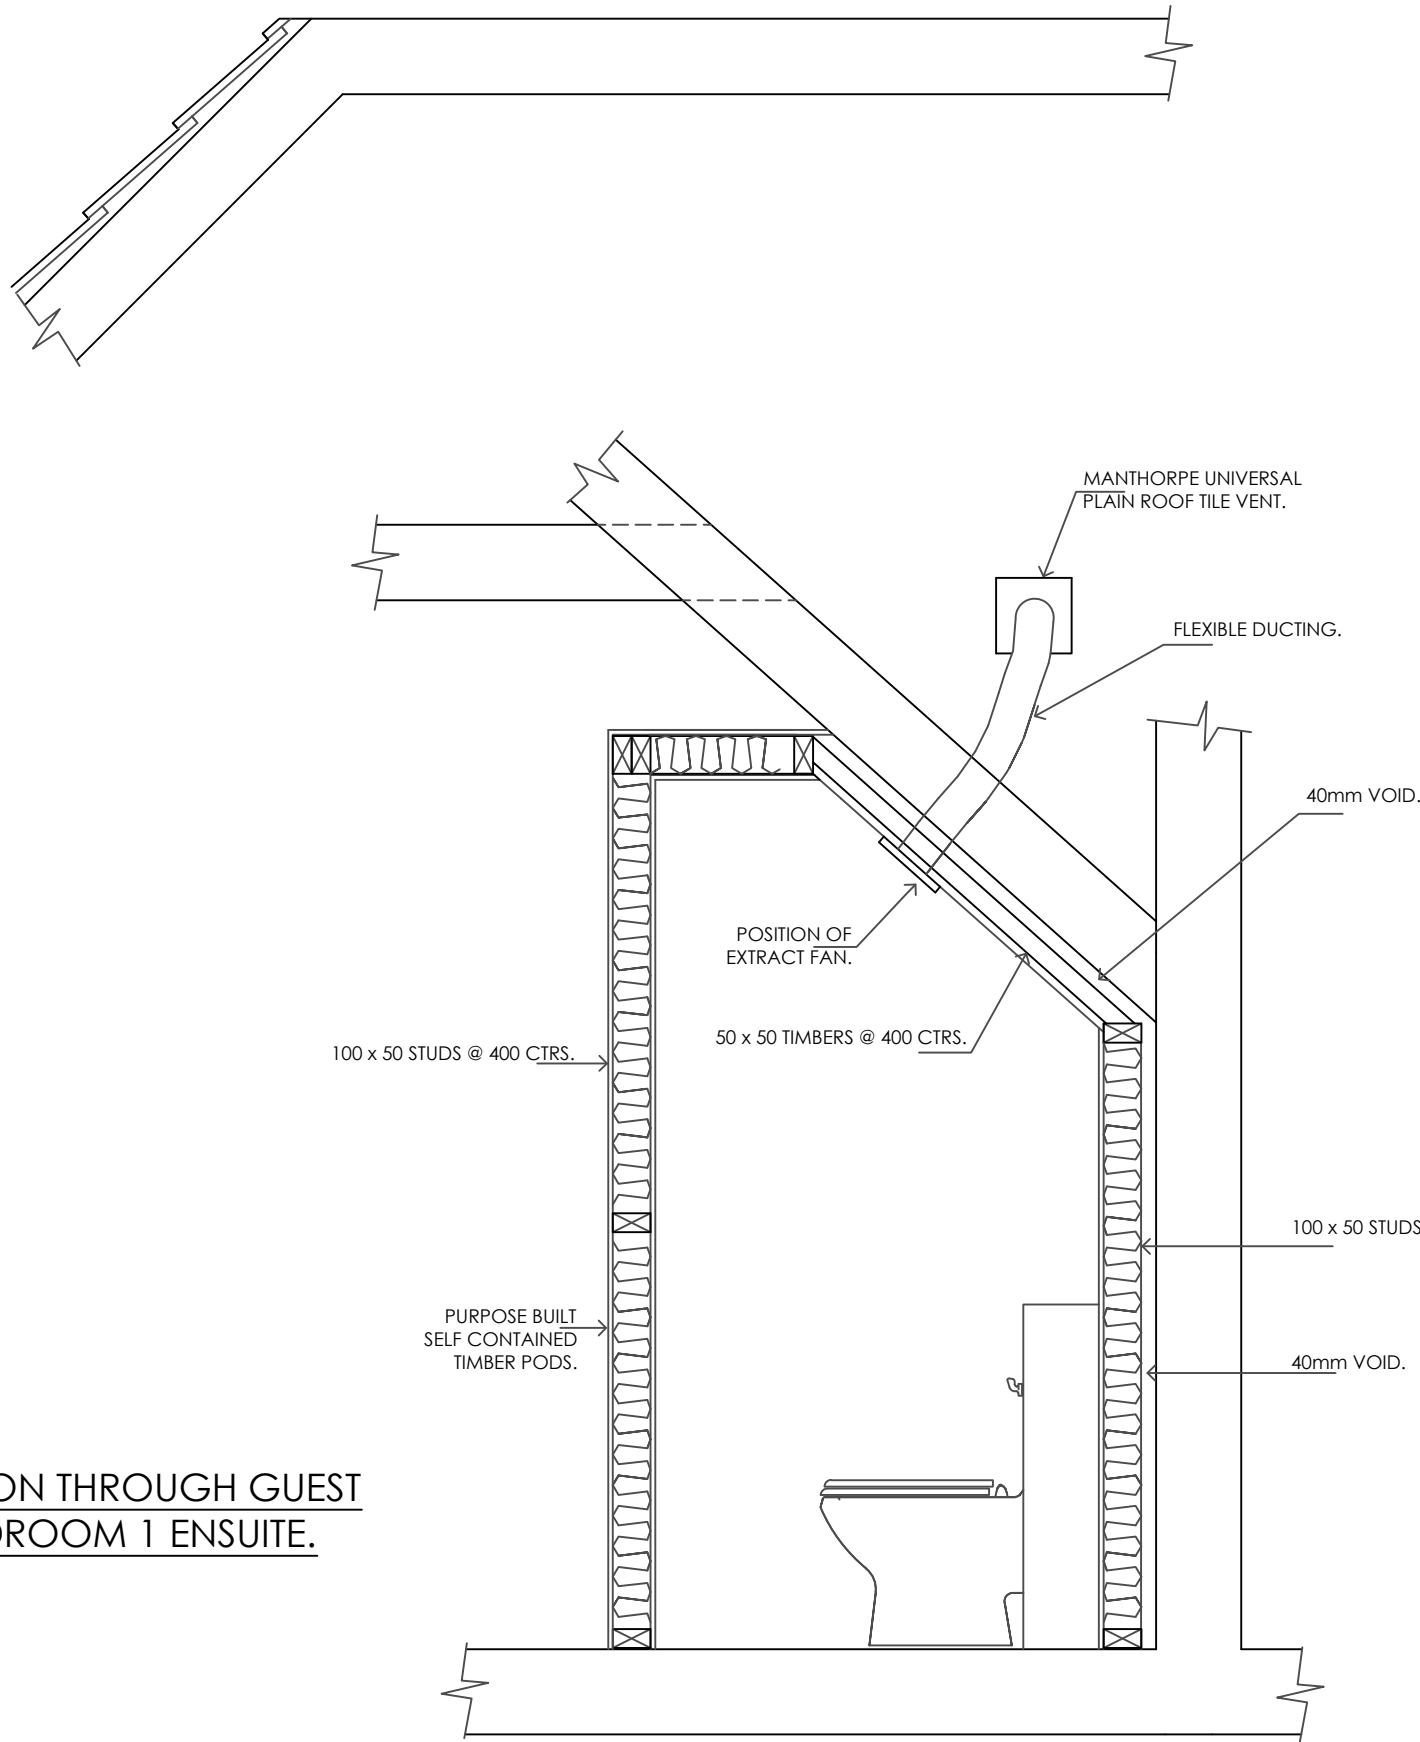

SECTION THROUGH GUEST
BEDROOM 1 ENSUITE.

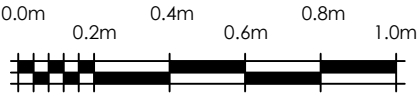

SCALE.

These plans must not be acted upon until the appropriate planning and building regulation approvals have been granted. Should the works be undertaken prior to the above approvals being in place it is done so entirely at the clients own risk.

CONSTRUCTION NOTES :

GENERAL :

ALL DIMENSIONS, LEVELS AND SETTING OUT TO BE CHECKED ON SITE BY CONTRACTOR PRIOR TO ANY WORKS BEING COMMENCED, AND DISCREPANCIES TO BE NOTIFIED IMMEDIATELY.

THIS DRAWING TO BE READ IN CONJUNCTION WITH ALL OTHER RELEVANT DRAWINGS AND THE STRUCTURAL CALCULATIONS.

THE TEMPORARY STABILITY OF THE STRUCTURE DURING ALL STAGES OF CONSTRUCTION IS TO BE THE RESPONSIBILITY OF THE CONTRACTOR.

This drawing has been prepared solely for the use of the client as detailed in the title block, and shall not be copied, lent or used by any third party without the express written permission of the Wargrave Design Consultancy Limited. Date as title block.



Wargrave Design Consultancy
The Old Pump House - Wargrave - Berkshire - RG10 8DJ
0118 940 1678 - info@wargravedesign.com
www.wargravedesign.com

CLIENT

Horns Hospitality Limitted.

PROJECT

The Horns Public House,
Crazies Hill, Berkshire.

TITLE

Proposed Alterations and
Refurbishment.

DRAWN

G.D.G.

DATE

February 2025

DRAWING No.

1886 - 19

SCALE

1:20 @ A3

REV.

P