

DO NOT SCALE FROM THIS DRAWING. VERIFY ALL DIMENSIONS BEFORE SETTING OUT. COMMENCING WORK OR MAKING ANY SHOP DRAWINGS REPORT ANY DISCREPANCIES TO SUPERVISING OFFICER IMMEDIATELY
© COPYRIGHT

7/64889/F
15 JAN 1997
APPROVED
ROOF TILES TO MATCH EXIST.
FACING BRICKWORK TO MATCH EXISTING


ELEVATIONS 1:100

APPROVED

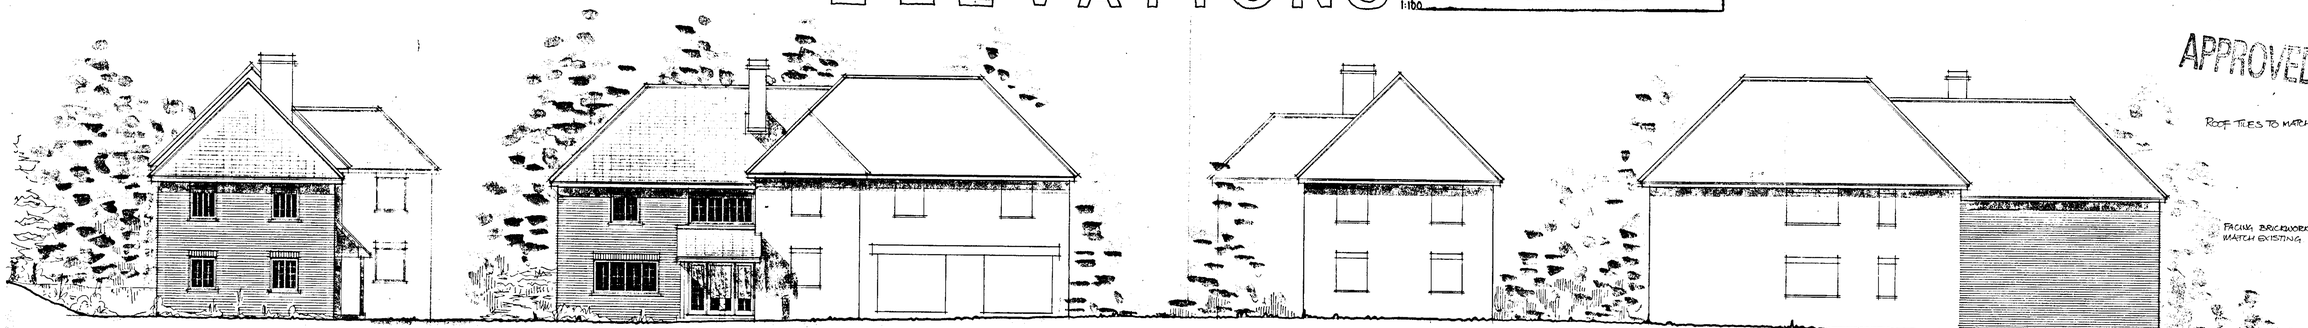


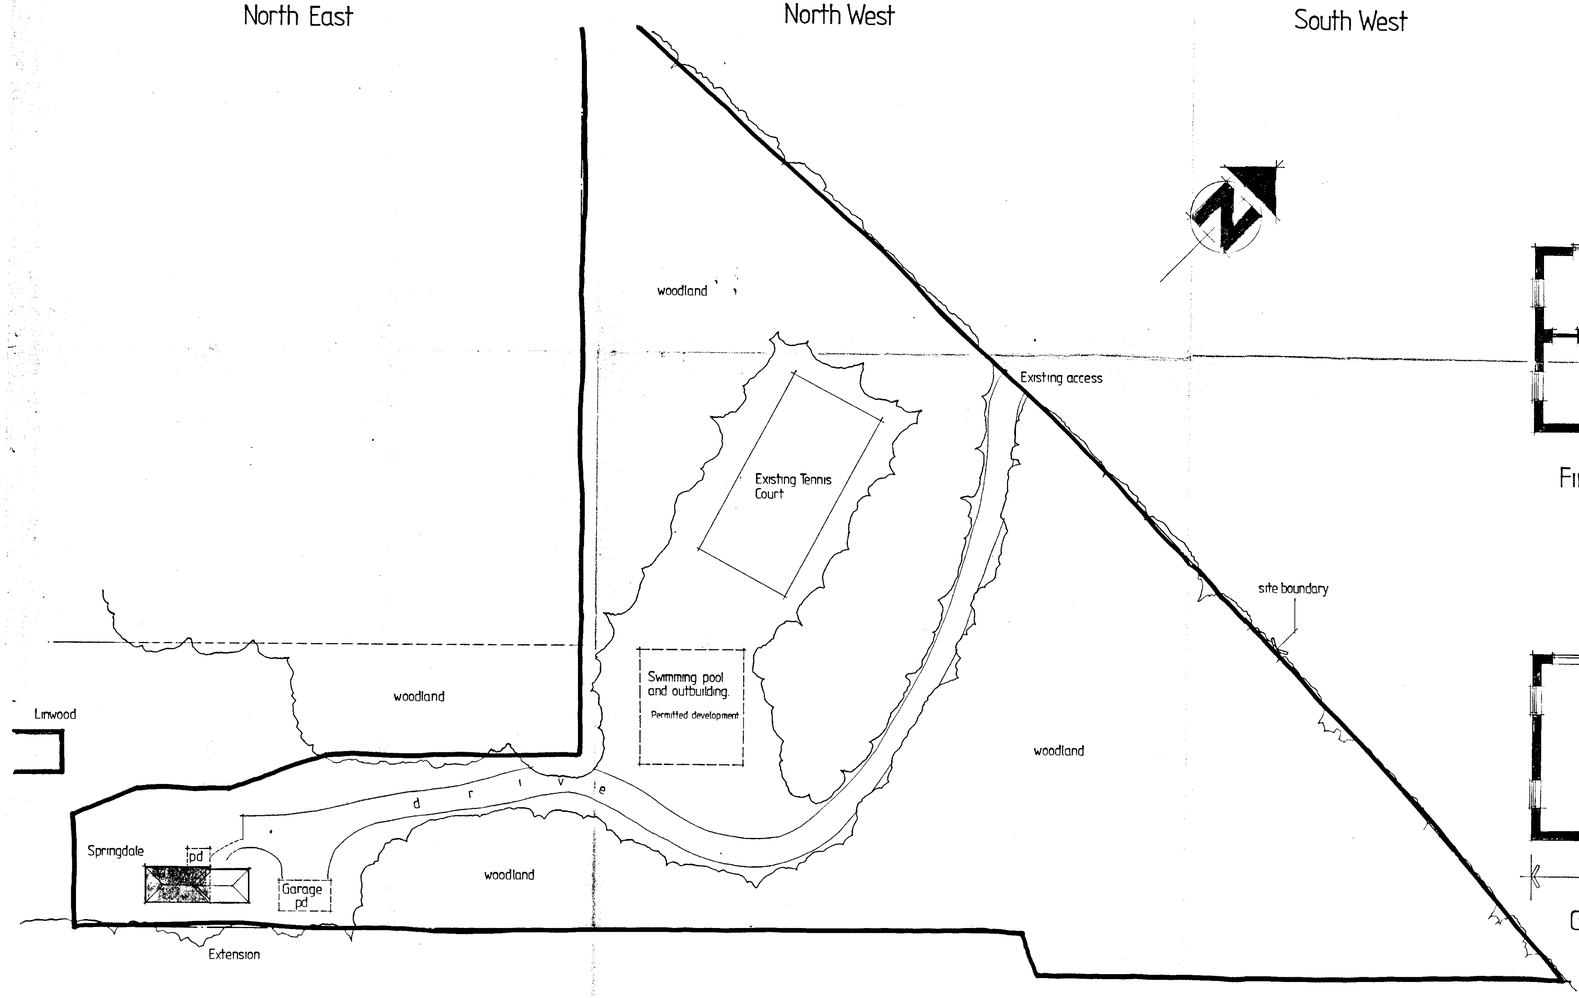

SITE PLAN 1:500

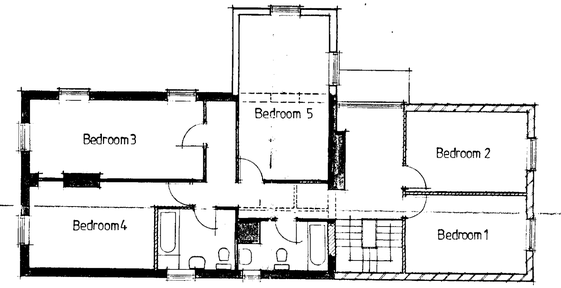

First Floor Plan

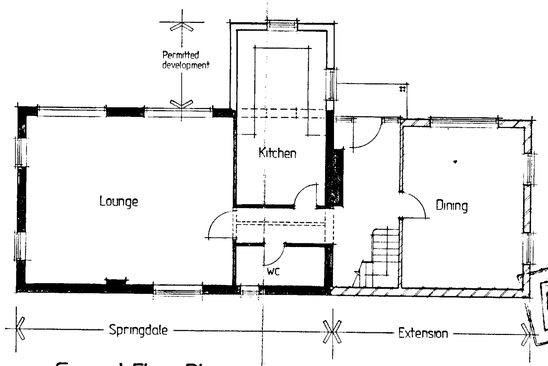

APPROVED

Ground Floor Plan

SPRINGDALE, FINCHAMPSTEAD

THE • DAY • TANNER
ARCHITECTURE & PLANNING PARTNERSHIP
11-13 DUKES RIDE, CROWTHORNE, BERKSHIRE, RG45 6LZ, 01344 - 777143
5a PROSPECT ST, CAVERSHAM, READING, RG4 8JA, 01734 - 481242

CLIENT Mr + Mrs L.W. Vriesinga.
JOB Springdale, The Ridges, Finch'd.
DRG PROPOSED EXTENSION
SCALE 1:100 1:500 DRAWN ST DATE Jan '97
1053/01

TPR 153