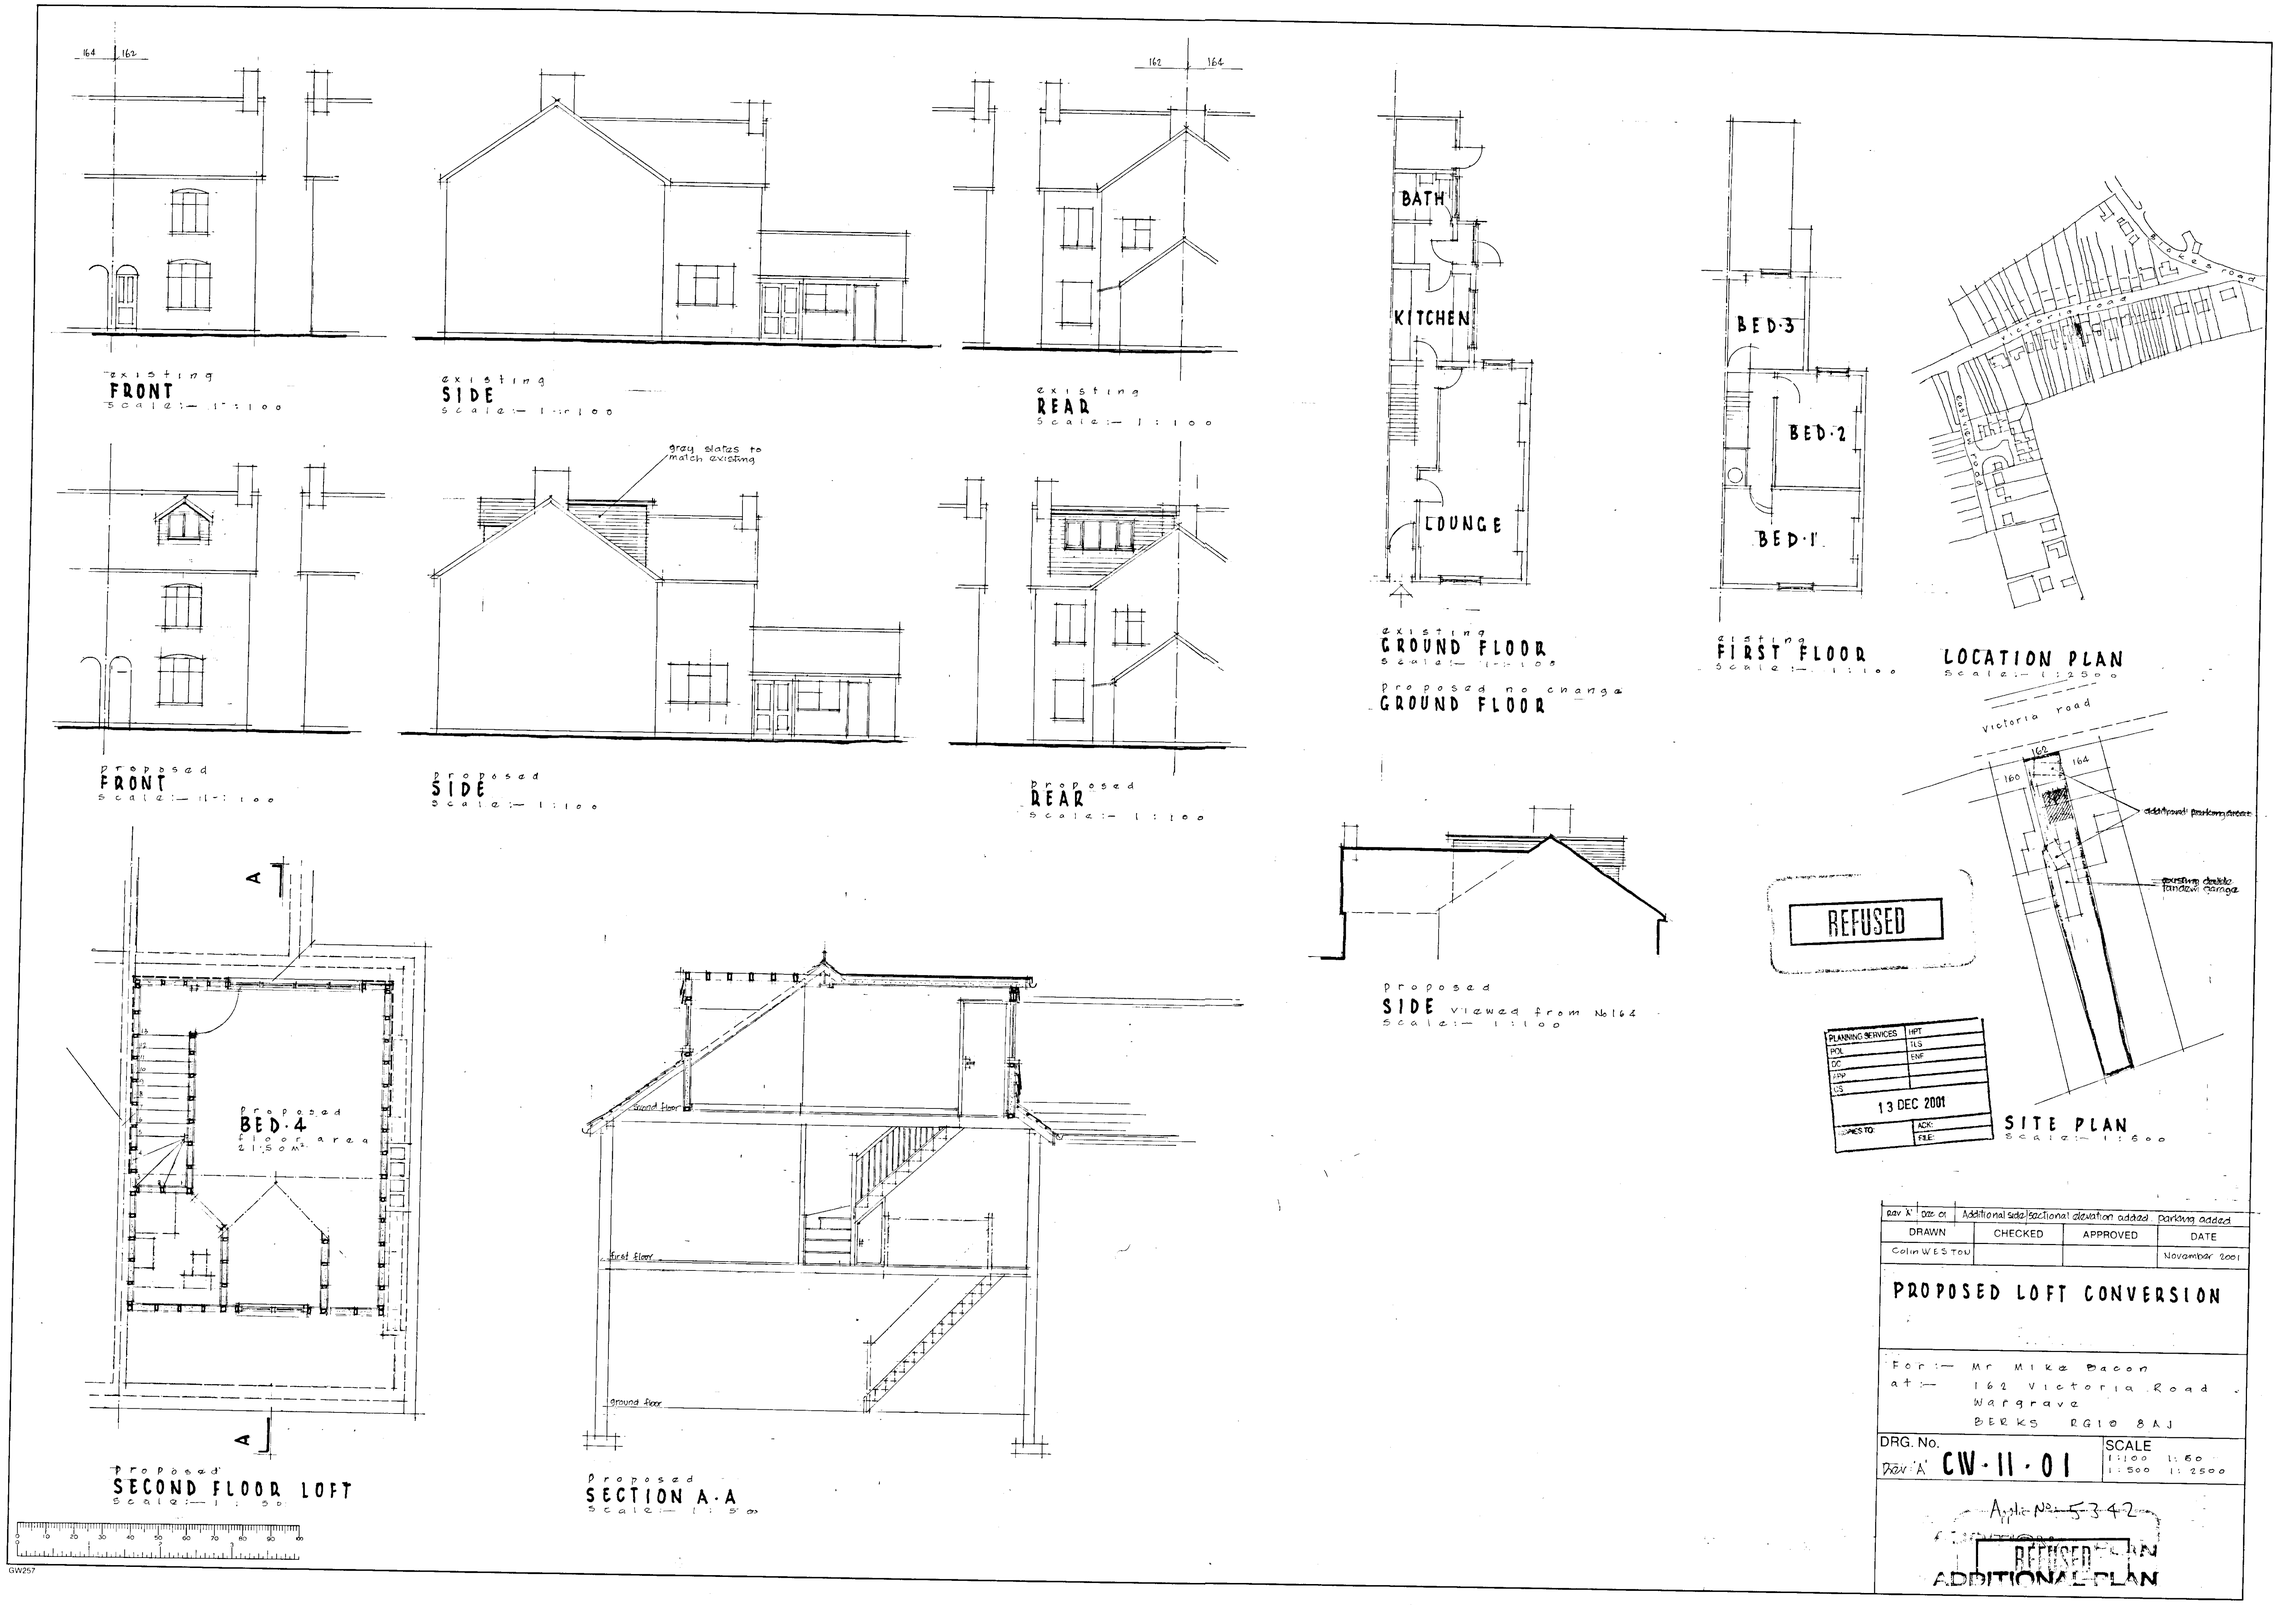

164
162
existing
FRONT
Scale:- 1:100
existing
SIDE
Scale:- 1:100
existing
REAR
Scale:- 1:100
grey slates to match existing
proposed
FRONT
Scale:- 1:100
proposed
SIDE
Scale:- 1:100
proposed
REAR
Scale:- 1:100
BATH
KITCHEN
LOUNGE
existing
GROUND FLOOR
Scale:- 1:100
proposed no change
GROUND FLOOR
BED·3
BED·2
BED·1
existing
FIRST FLOOR
Scale:- 1:100
LOCATION PLAN
Scale:- 1:2500
victoria road
proposed
SIDE viewed from No 164
Scale:- 1:100
REFUSED
additional parking area
existing double tandem garage
SITE PLAN
Scale:- 1:600
proposed
BED·4
floor area
21.50 M²
proposed
SECOND FLOOR LOFT
Scale:- 1:50
ground floor
first floor
ground floor
proposed
SECTION A·A
Scale:- 1:50
PLANNING SERVICES
HPT
POL
TLS
DC
ENF
APP
US
13 DEC 2001
ACK:
FILE:
REV 'A' DEC 01 Additional side/sectional elevation added parking added
DRAWN
CHECKED
APPROVED
DATE
Colin WESTON
November 2001
PROPOSED LOFT CONVERSION
For:- Mr Mike Bacon
at:- 162 Victoria Road
Wargrave
BERKS RG10 8AJ
DRG. No.
Rev 'A' CW·11·01
SCALE
1:100 1:50
1:500 1:2500
Appl. No. 5342
REFUSED
ADDITIONAL PLAN
GW257