

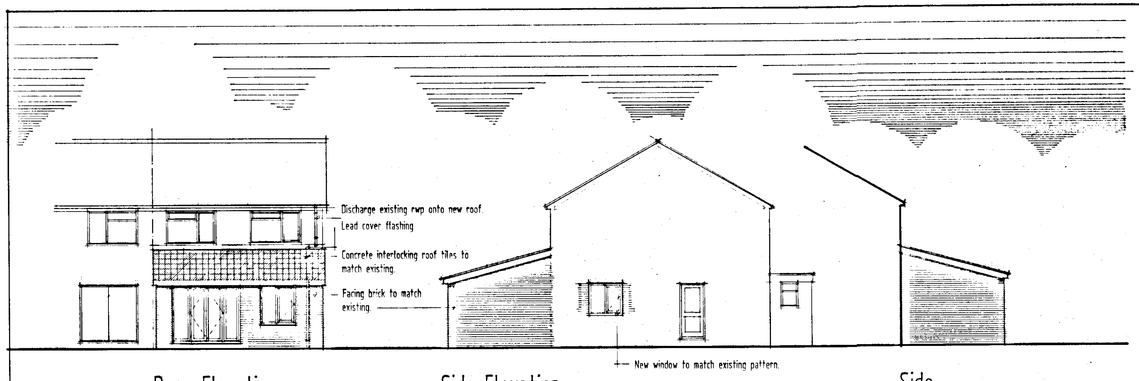


Rear Elevation


Side Elevation

Side

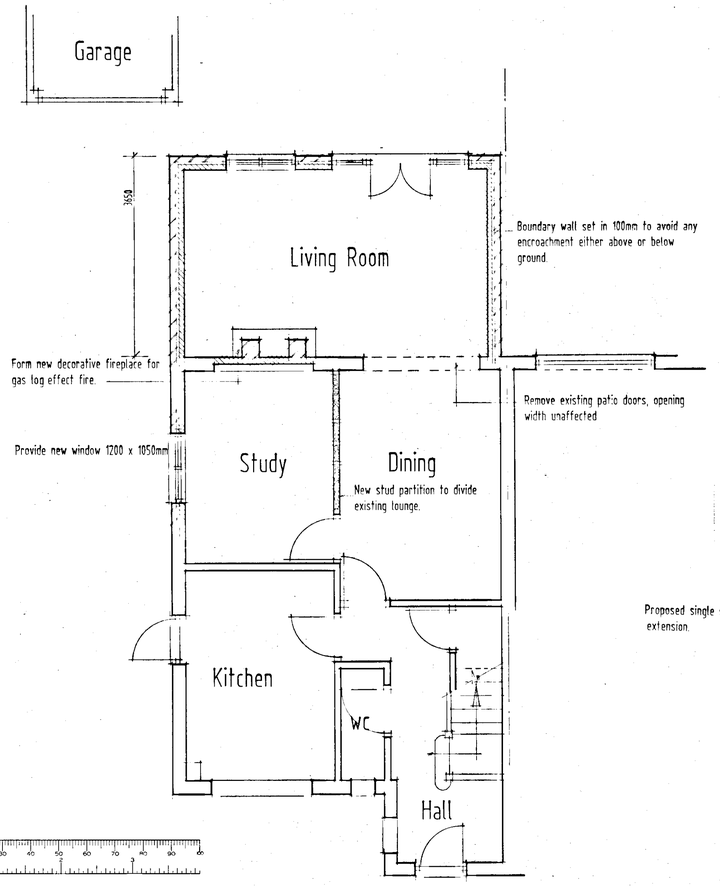

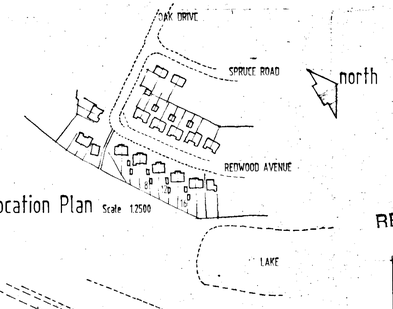

Location Plan Scale 1:2500

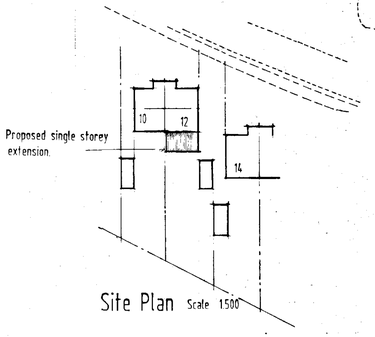

Site Plan Scale 1:500

NOTE
New roof tiles to be Redland Regent concrete interlocking roof tiles, type and fitting to suppliers recommendations to suit a roof pitch of 15° or similar approved by local Authority.

REVISIONS
A Reduce proposed roof pitch to 15° at Planning request 6 Feb. 2002

5408 - J

REVISED PLAN

PLANNING DEPARTMENT	HPT
HOL	HLS
CC	ENF
APP	
CS	

0 8 FEB 2002

COPIES TO	ACK
	PAF


colin brench
architectural design
21 Naseby Rise
Newbury
Berkshire
RG14 2SF
tel: 01635 523865
mob: 07831 246473
e:mail colin.brench@talk21.com

Proposed single storey extension to rear elevation at:


12 Redwood Avenue Woodley Berks.


Mr. & Mrs. Mahoney

Scale	Date	Drawing no.
1.100 1.50	Nov. 01	12/W1 REV. A

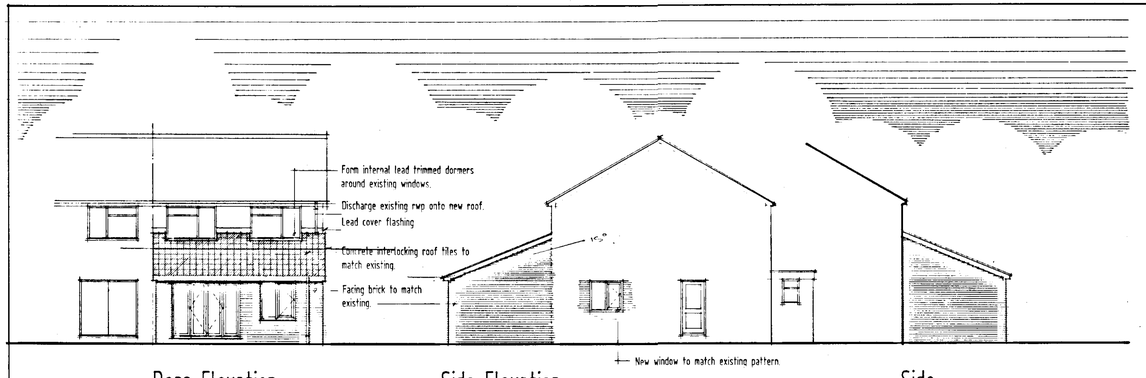


Rear Elevation | Side Elevation | Side

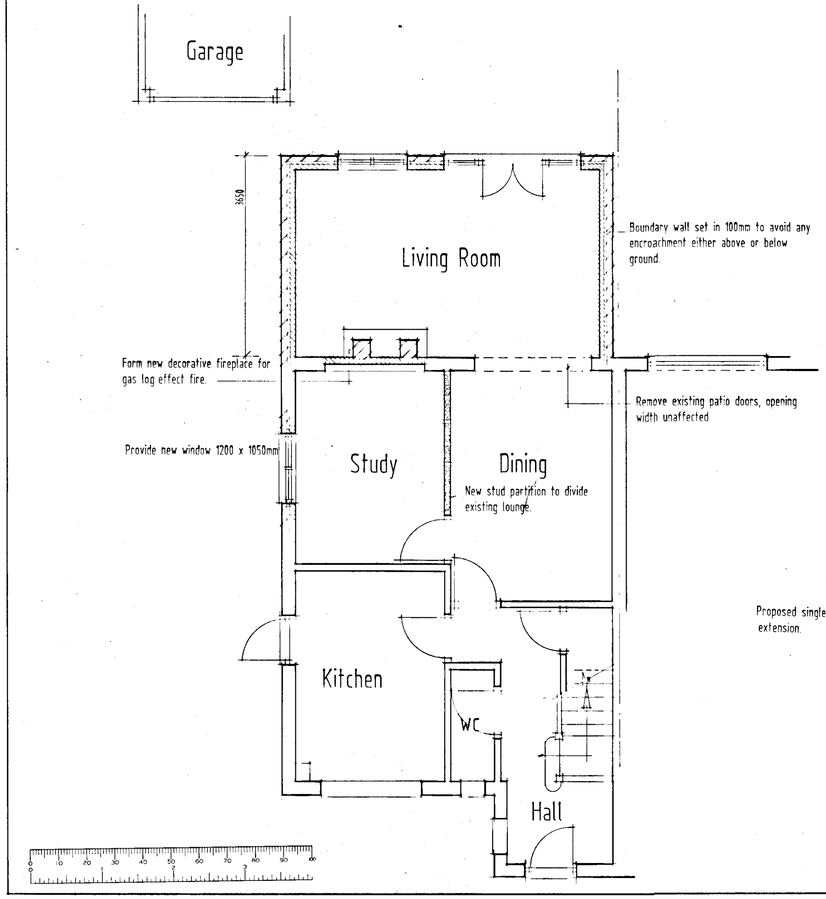

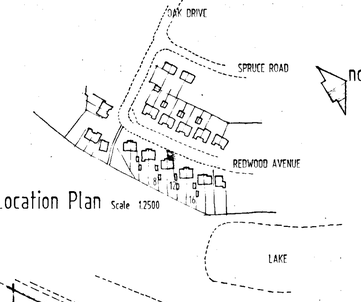

Location Plan Scale 1:2500

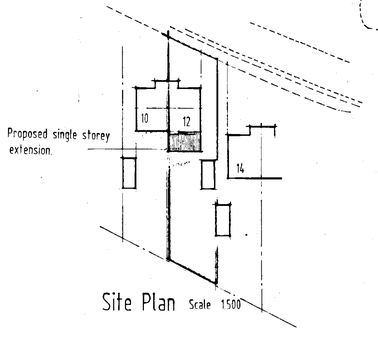

Site Plan Scale 1:500

06.DEC.2001* 5408

SUPERSEDED

colin brench
architectural.design
21 Naseby Rise
Newbury
Berkshire
RG14 2SF
tel: 01635 523865
mob: 07831 246473
e:mail colin.brench@talk21.com

Proposed single storey extension to rear elevation at,

12 Redwood Avenue Woodley, Berks.

Mr. & Mrs. Mahoney

Scale	Date	Drawing no.
1.100 1.50	Nov. 01	12/W1