



Front Elevation



Side Elevation

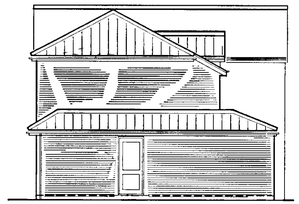


Rear Elevation

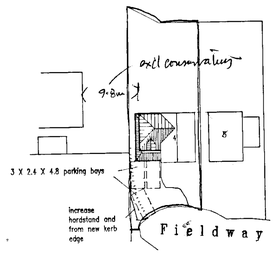

Block Plan
1:500



Front Elevation (EXISTING)

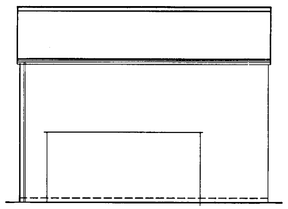

Side Elevation (EXISTING)




Rear Elevation (EXISTING)



Location Plan 1:1250

Ground Floor Plan

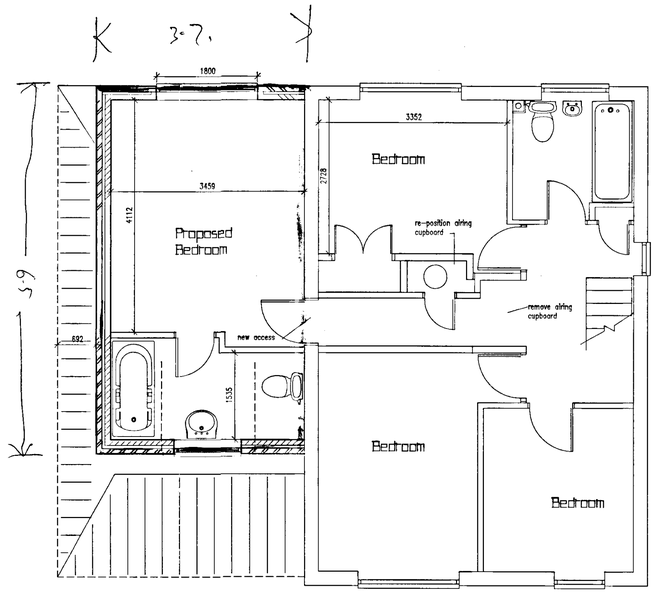

First Floor Plan

REFUSED
14.DEC.2001* 5880

REVISIONS

Rev.	Description	Date
A	Reduction in size	12/9/2001
B	Further design alts	9/11/2001

JOB TITLE
Mr & Mrs Staples
4 Field Way
Winnersh

TITLE
Preliminary Layout Plans

SCALE 1:50 1:100 | DATE 18/4/2001 | DRAWING No. Staples:01 B