
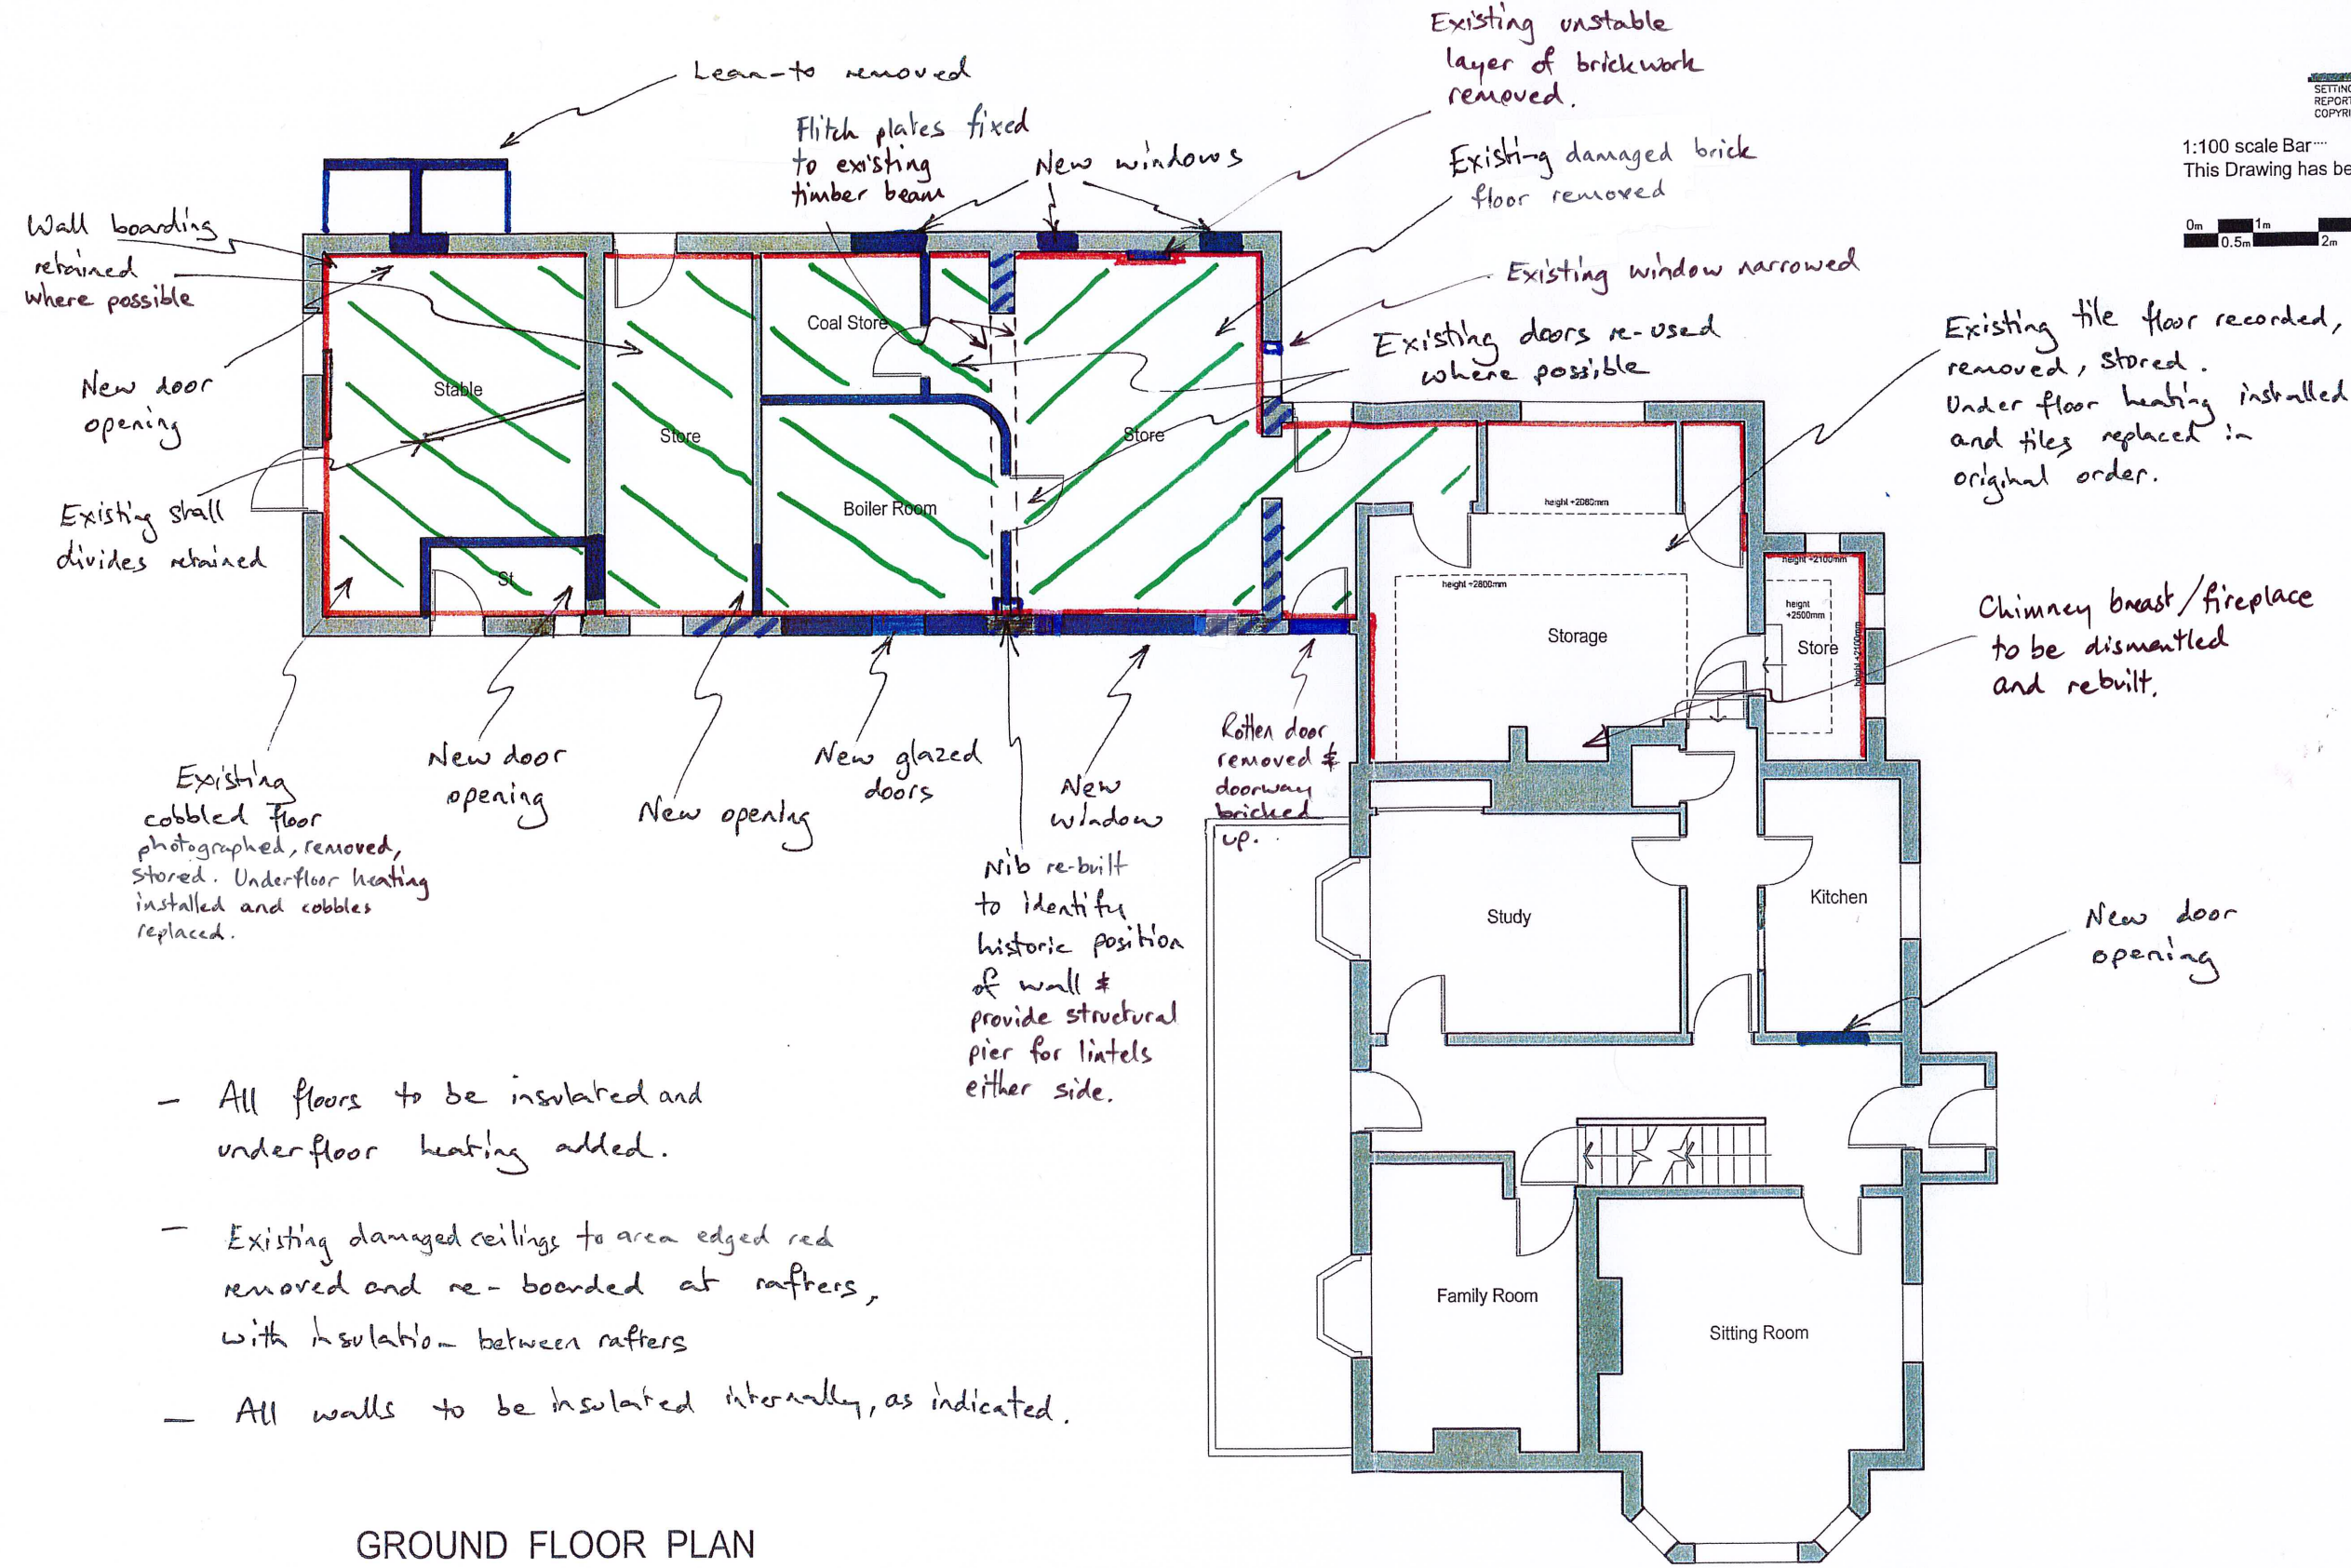


1:100 scale Bar
This Drawing has been produced for printing onto A3 size paper,

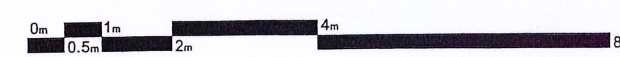

- All floors to be insulated and underfloor heating added.
- Existing damaged ceilings to area edged red removed and re-boarded at rafters, with insulation between rafters
- All walls to be insulated internally, as indicated.

- Fabric removed
- Internal insulation
- /// Damaged walls re-built using bricks salvaged from elsewhere in building
- /// Area of roof that has previously been replaced.
- /// Area of roof affected by rotten wall plates and rafter feet

GROUND FLOOR PLAN

Sussex Lodge, Sussex Lane
Spencers Wood, RG7 1BY

CHANGES TO EXISTING FABRIC
GROUND FLOOR
1:100 @ A3 SL116C JAN 2025