

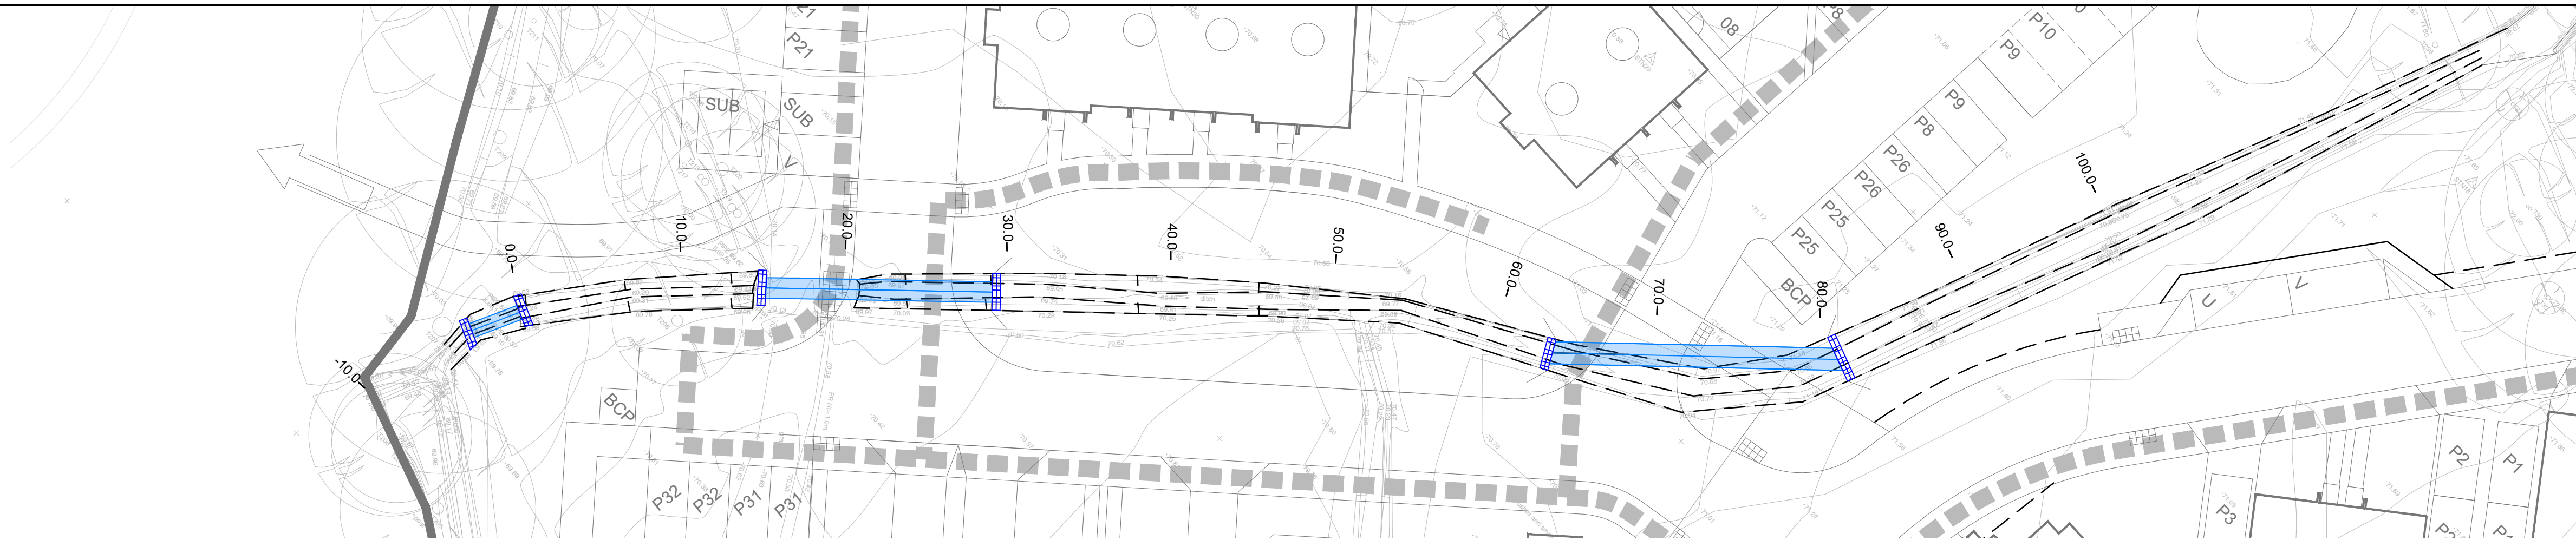
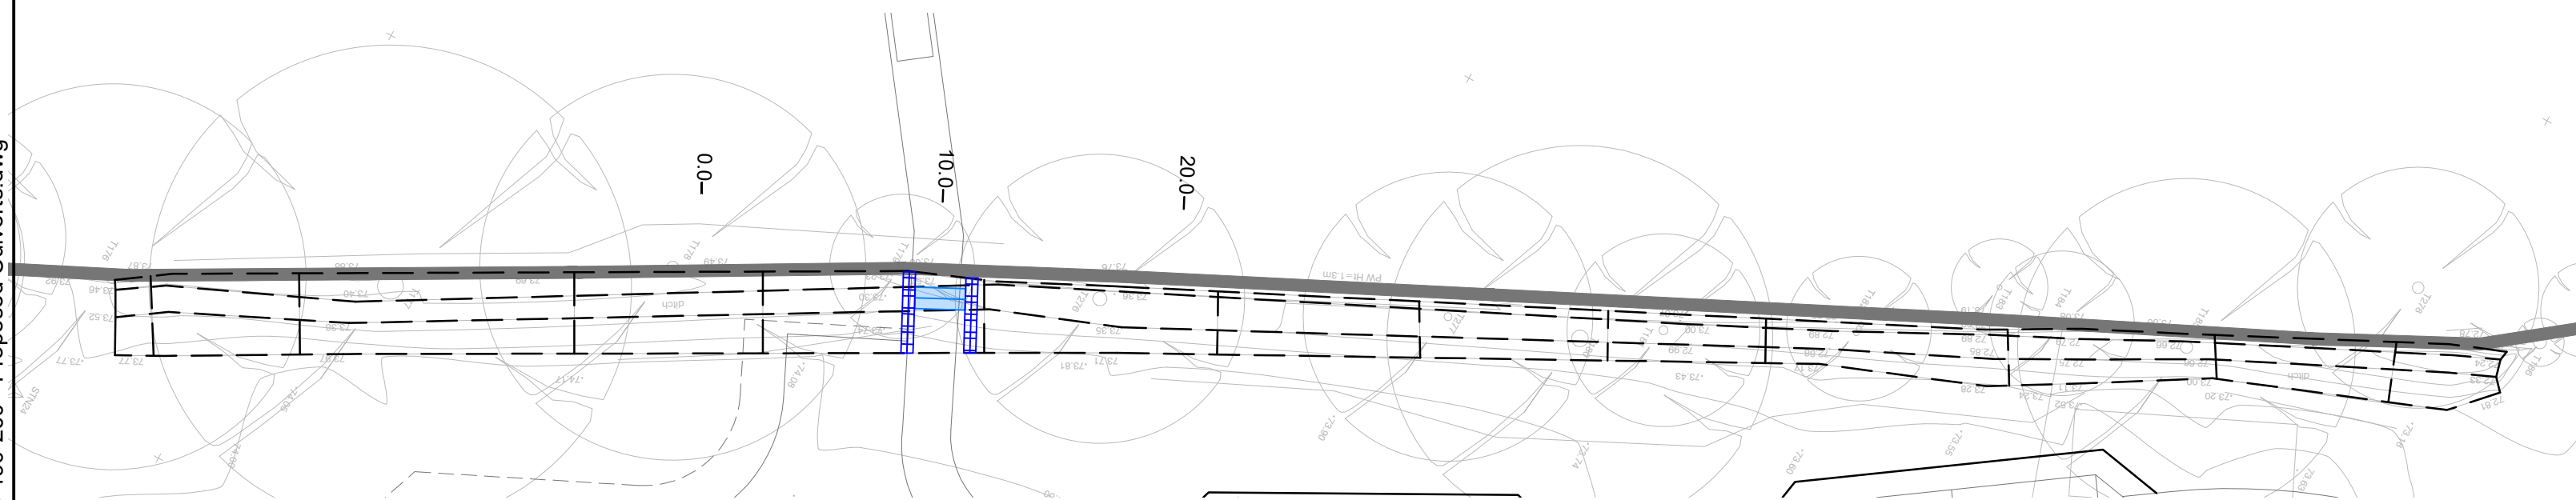




P:23-190 - St Anne's Drive, Wokingham (Antler)/TechAcadDrawings200 Series - Engineering23-190-260 - Proposed Culverts.dwg

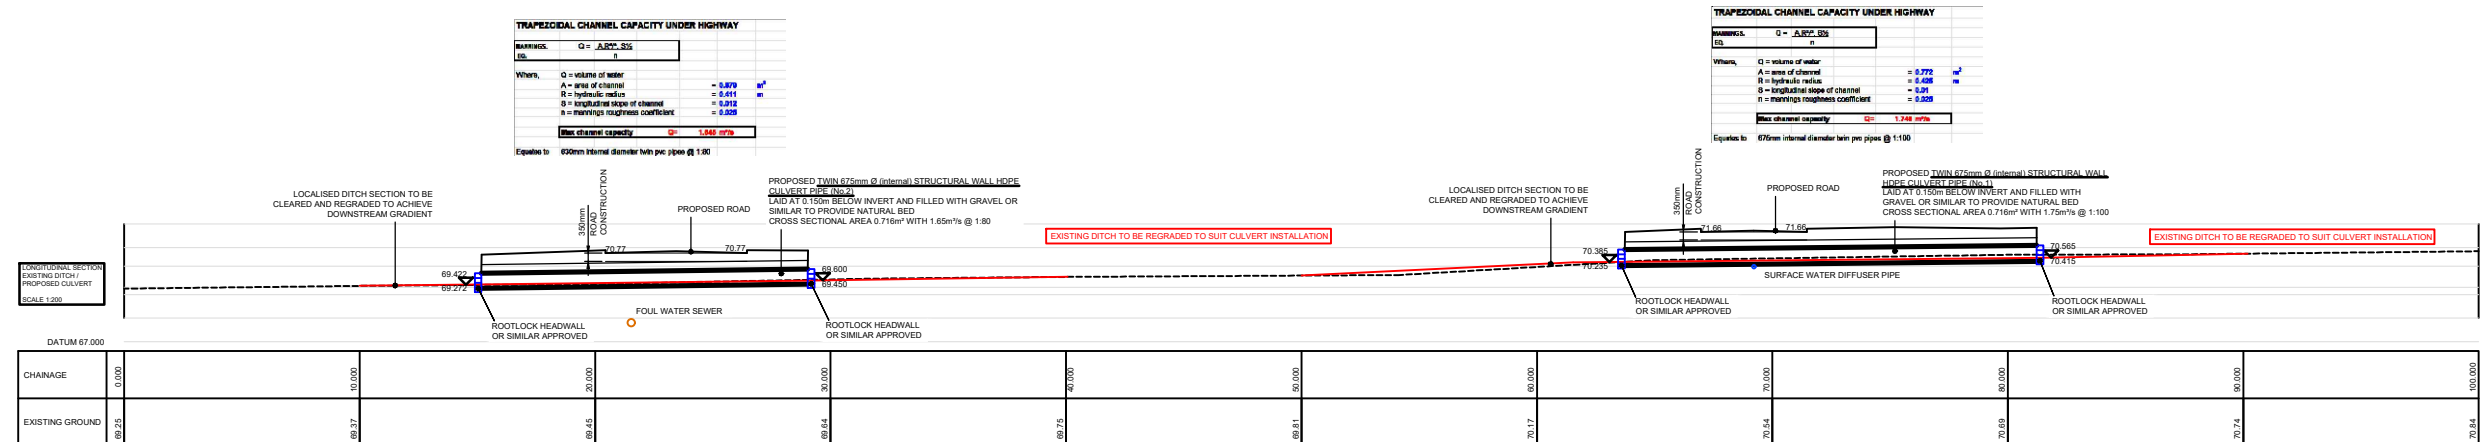

EXISTING DITCH / PROPOSED CULVERT ADJACENT ROAD 4 (SCALE 1:250)

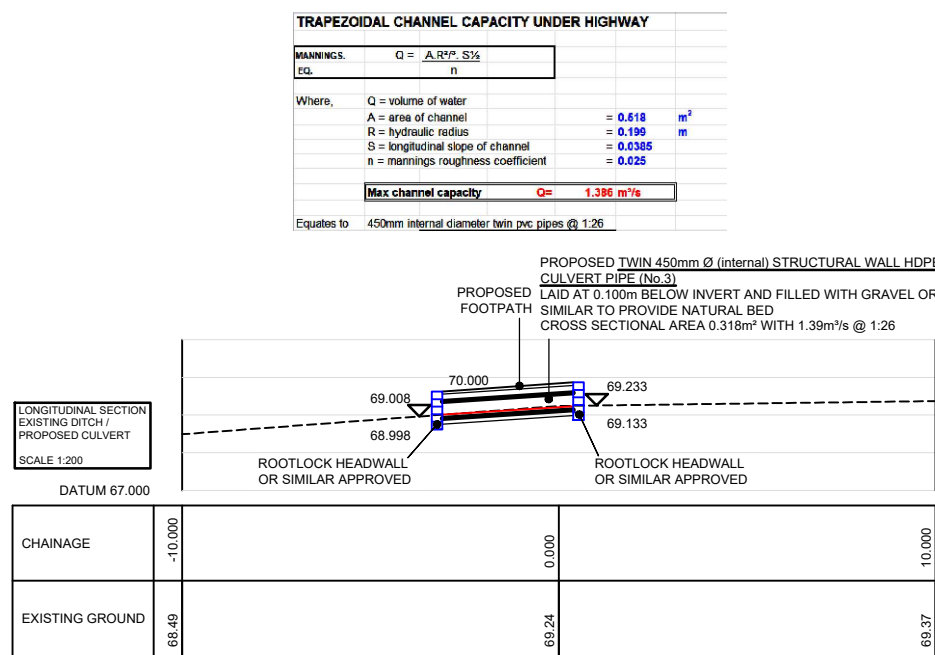

EXISTING DITCH / PROPOSED CULVERT ADJACENT ROAD 6 (SCALE 1:250)

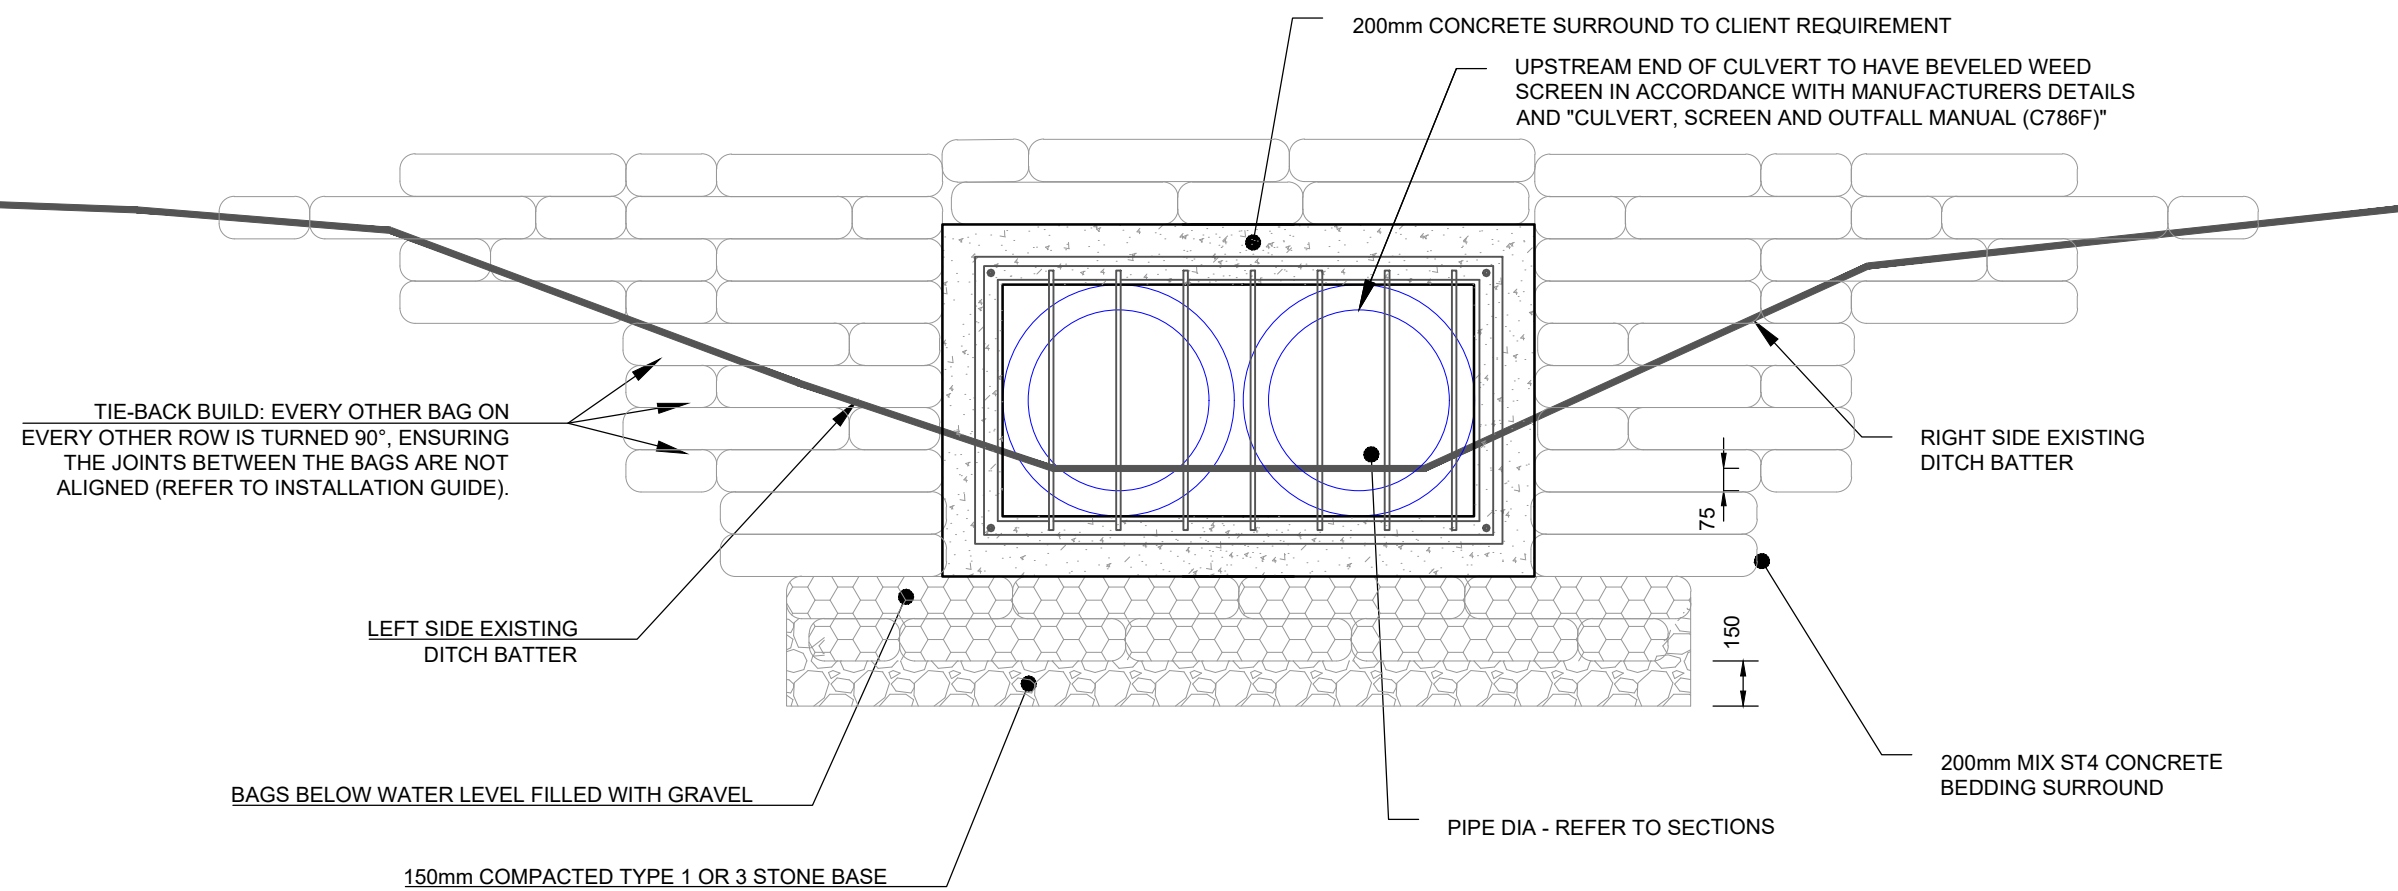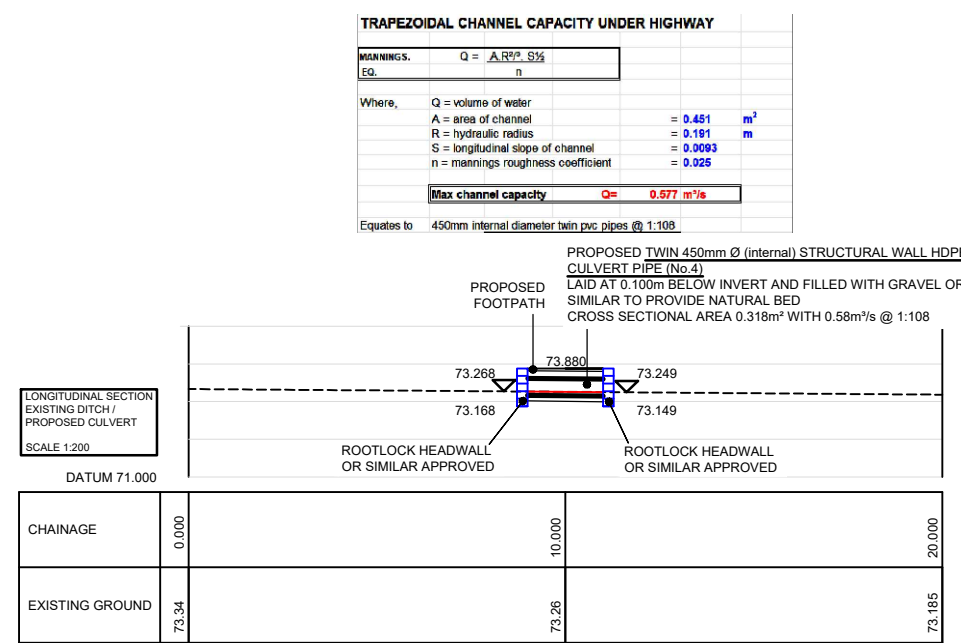

ROOTLOK HEADWALL OR SIMILAR APPROVED
REFER TO ROOTLOK LITERATURE FOR SPECIFICATION

NOTES

- THIS DRAWING IS FOR ORDINARY WATER COURSE AND MAIN RIVER CONSENT WORKS ONLY.
- WETTED PERIMETERS AND CROSS SECTIONAL AREAS USED IN CALCULATION OF EXISTING DITCH CAPACITY.
- PROPOSED PRECAST CONCRETE BOX CULVERT TO BE INSTALLED IN ACCORDANCE WITH MANUFACTURERS RECOMMENDATIONS.

LEGEND

- PROPOSED CULVERT
- EXISTING DITCH PROFILE
- REGRADED DITCH PROFILE

FOR CONSTRUCTION -
SUBJECT TO APPROVAL

C	ISSUE FOR CONSTRUCTION	EW	LG	BAC	14.03.25
B	CULVERTS UPDATED TO TWIN PLASTIC PIPES AND LATEST DRAINAGE AMENDMENTS.	LG	SW	SW	08.08.24
A	SECTIONS UPDATED TO LATEST DRAINAGE AND LAYOUT AMENDMENTS	LG	BC	BC	29.04.24
Rev	Amendments	Orn	Chk	App	Date

ODYSSEY

Unit 1 Pucknall Farm
Dores Lane
Bristolfield
Romsey SO61 0QJ

Telephone: 01794 537880
Fax: 01266 231134
E: info@odysseyconsult.co.uk
W: www.odysseyconsult.co.uk

Job Title	ST ANNE'S DRIVE WOKINGHAM		
Drawing Title	PROPOSED CULVERT ORDINARY WATER COURSE CONSENT		
Client	ANTLER HOMES		
Scale	AS SHOWN @A1	Date	FEB 24
Drawn	LG	Checked	SW
Job No	23-190	Designed	LG
		Approved	SW
		Rev	C