




LEGEND


APPLICATION SITE

Planting Proposals

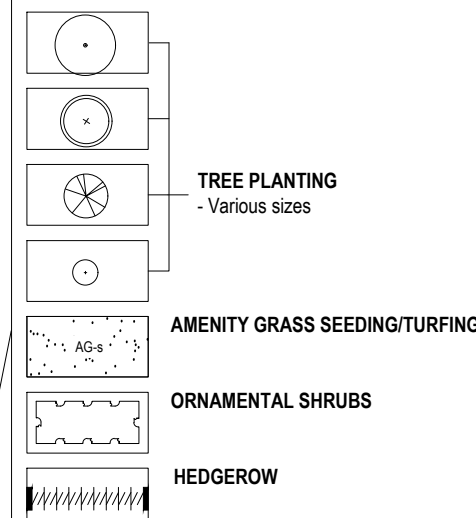


NB: For details of planting refer to CSA/6689/137-139

Hardworks

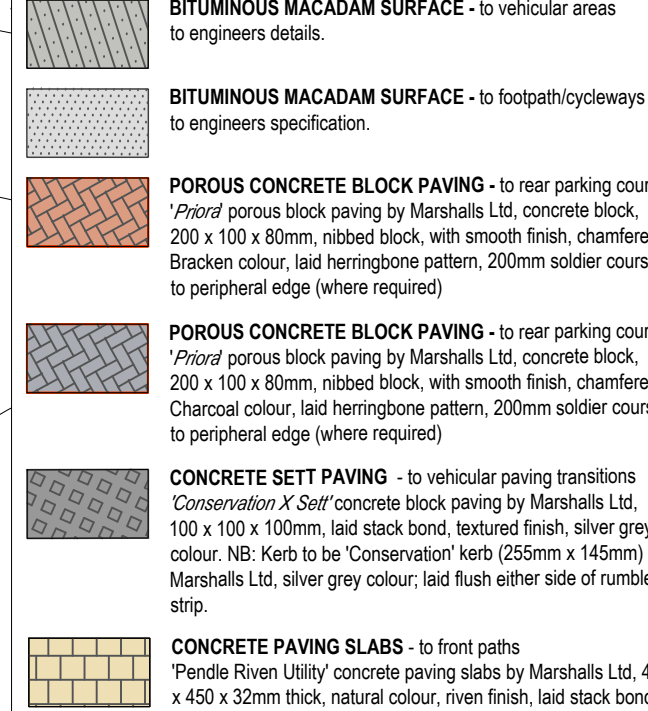

Boundary Treatment

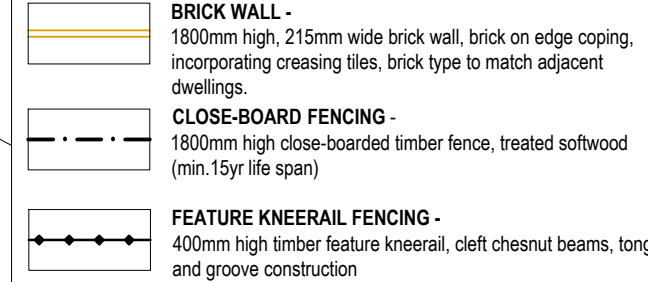

A 11/03/25 JG Landscape Officer Comments

Rev Date By Description

Drawing Status

FOR PLANNING

CSA
environmental

Dixies Barns, High Street,
Ashwell, Hertfordshire SG7 5NT

01462 743647
ashwell@csaenvironmental.co.uk
csaenvironmental.co.uk

Project Land South of P15, Hogwood Farm,
Finchampstead

Title Hard Landscape Proposals,
Sheet 2 of 2

Client CALA Homes Thames Ltd

Scale 1:200 @ A1

Drawn SS

Date October 2024

Checked JG

Drawing No CSA/6689/136

Rev A