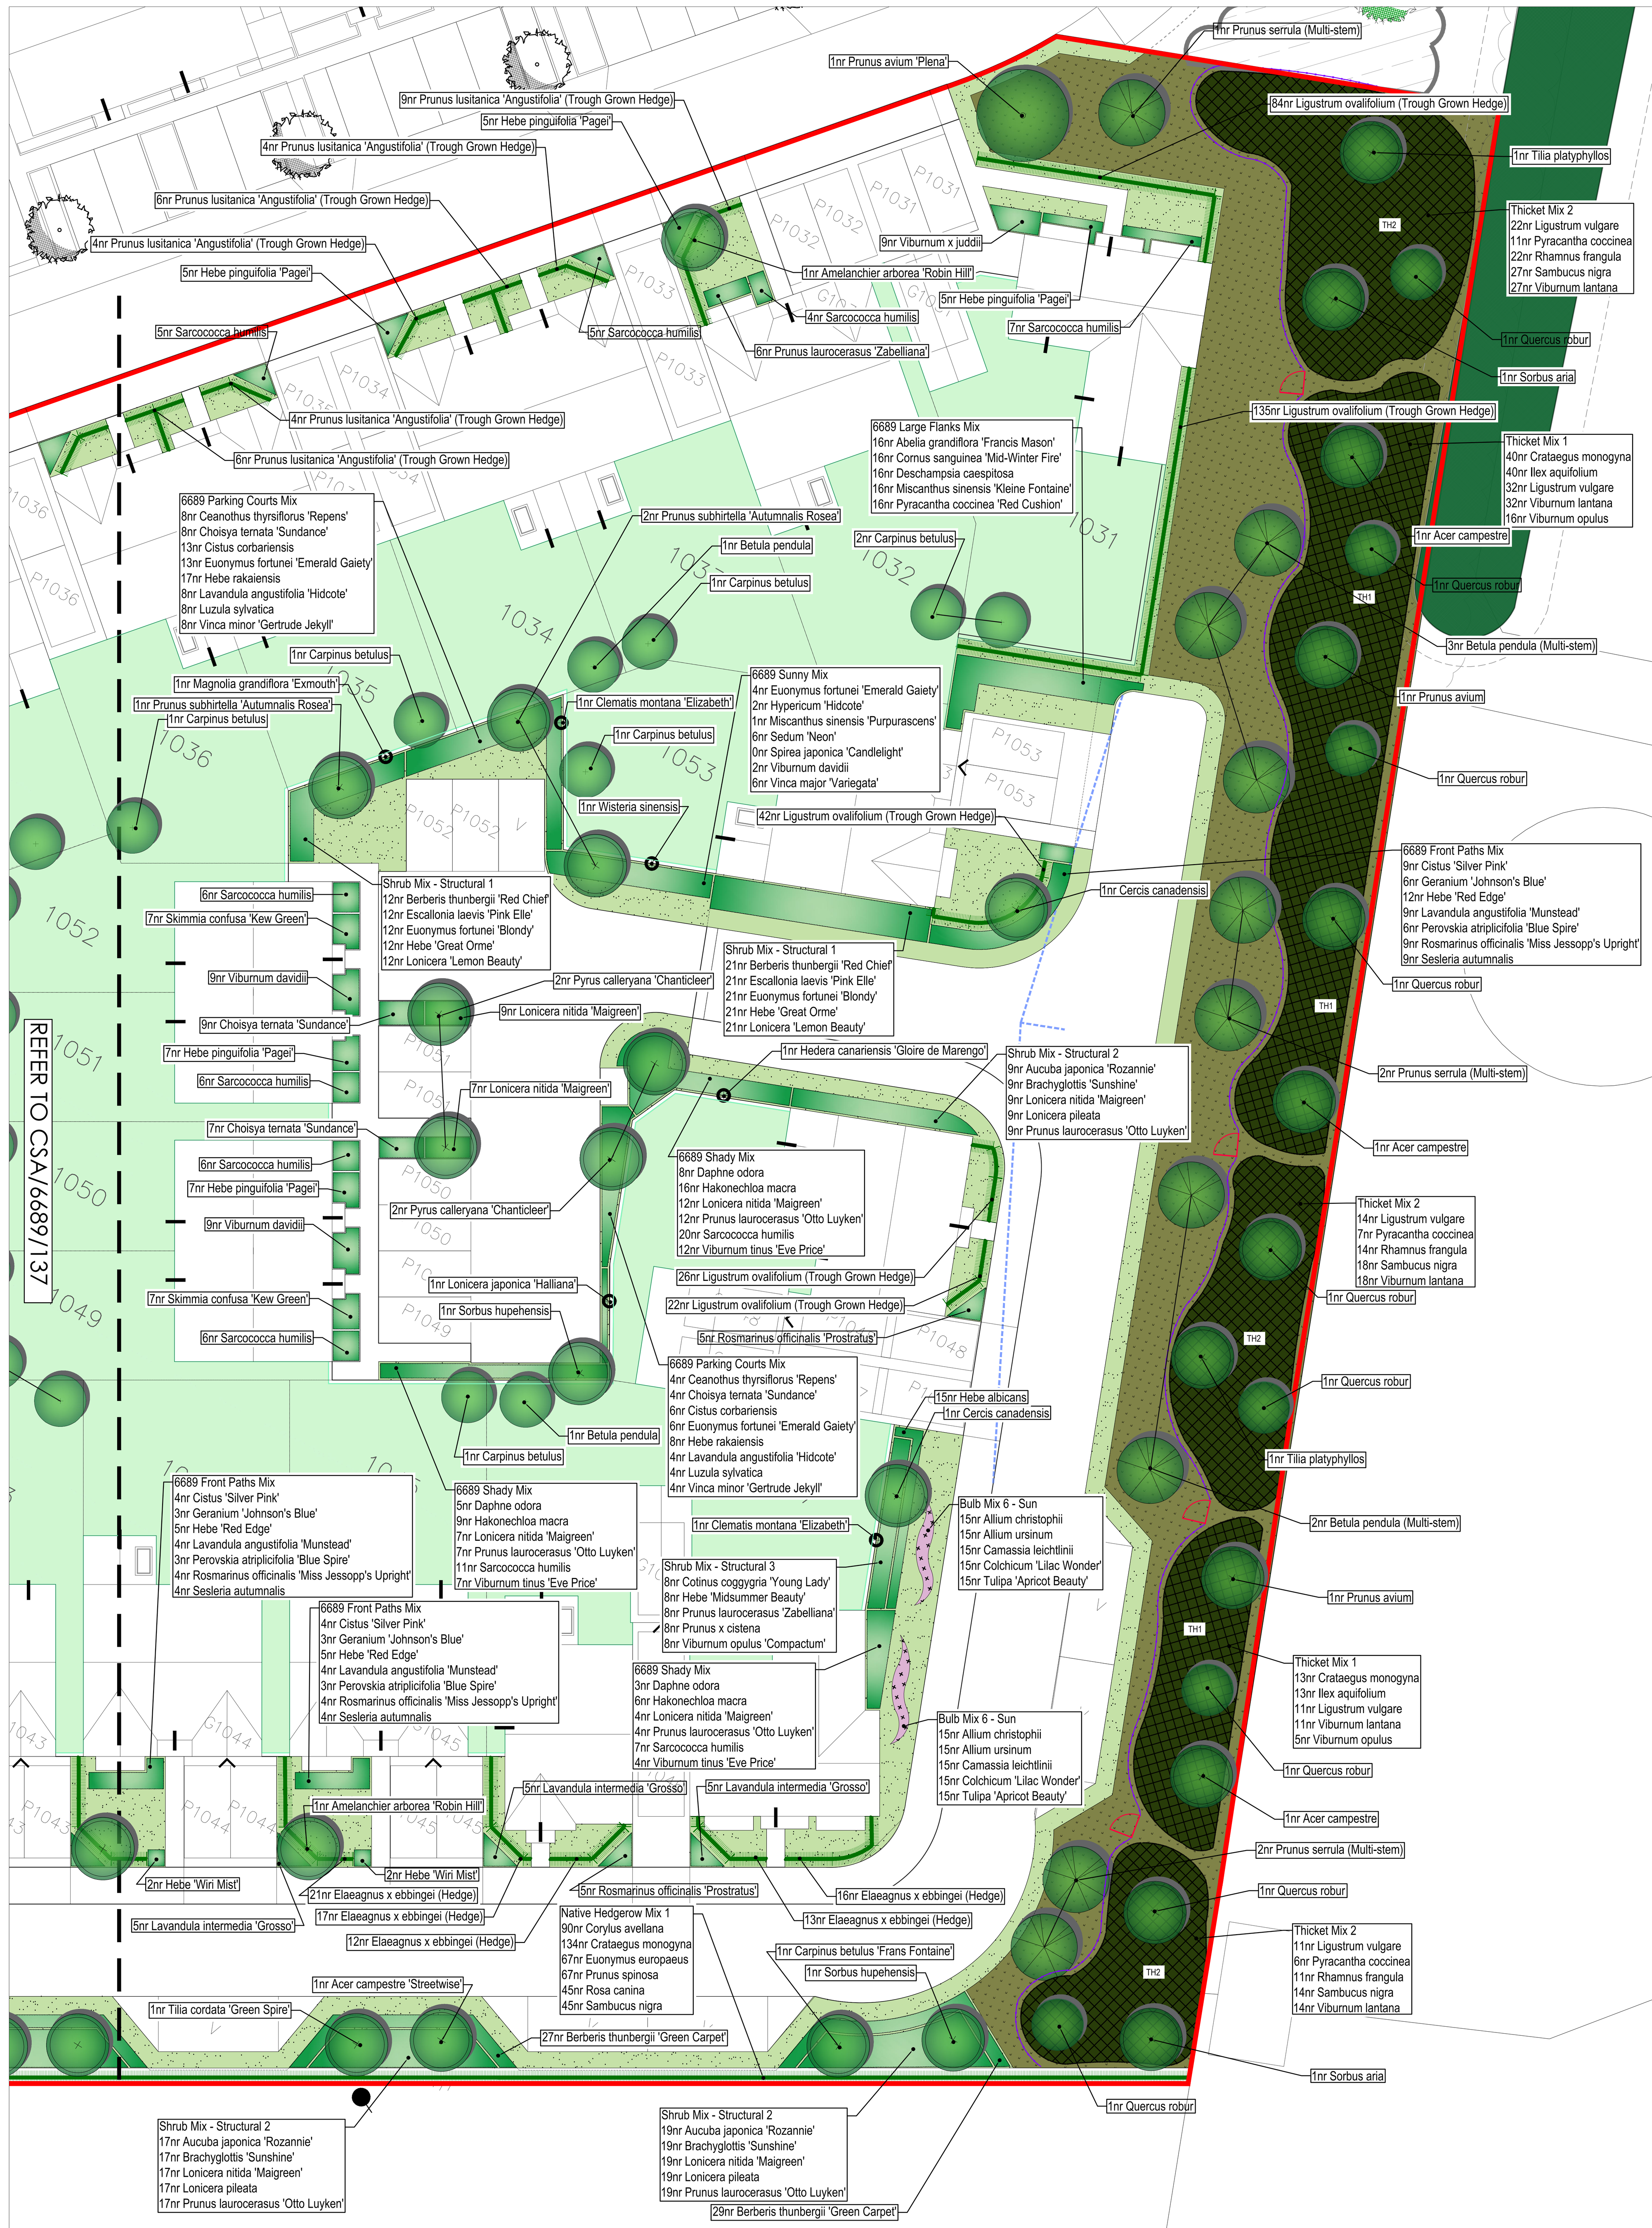


FOR ALLOTMENTS
LANDSCAPE PROPOSALS
REFER TO CSA/6689/115

Planting Schedule for CSA/6689/137-139

6689 Front Paths Mix

Shrub mix to to planted in single species groups of between 2 and 5 plants

Qty	Name	Common Name	Age	Height	Form	Girth	ClrStm	Brks	Root	Cntr	Measure Unit	Density (m2/lin m)	Centres
45	Cistus 'Silver Pink'	Sun roses		30-40cm					C	3L	m2	6.00	0.400
30	Geranium 'Johnson's Blue'	Cranesbill							C	1-2L	m2	6.00	0.400
61	Hebe 'Red Edge'			60-80cm				2	C	5-7.5L	m2	6.00	0.400
45	Lavandula angustifolia 'Munstead'	Lavender		25-30cm					C	3L	m2	6.00	0.400
30	Perovskia atriplicifolia 'Blue Spire'								C	3L	m2	6.00	0.400
45	Rosmarinus officinalis 'Miss Jessop's Upright'	Rosemary		30-40cm					C	3L	m2	6.00	0.400
45	Sesleria autumnalis	Autumn moor grass							C	1-2L	m2	6.00	0.400
301													

6689 Large Flanks Mix

Shrub mix to to planted in single species groups of between 2 and 5 plants

Qty	Name	Common Name	Age	Height	Form	Girth	ClrStm	Brks	Root	Cntr	Measure Unit	Density (m2/lin m)	Centres
65	Abelia grandiflora 'Francis Mason'	Abelia		40-50cm				2	C	5L	m2	5.00	0.450
65	Cornus sanguinea 'Mid-Winter Fire'	Common dogwood	1/1	40-50cm					C		m2	5.00	0.450
65	Deschampsia caespitosa	Tufted hairgrass or fairy wand							C	1-2L	m2	5.00	0.450
65	Miscanthus sinensis 'Kleine Fontaine'	Maiden grass							C	1-2L	m2	5.00	0.450
65	Pyracantha coccinea 'Red Cushion'	Firethorn		40-60cm(D)				5	C	5-7.5L	m2	5.00	0.450
325													

6689 Parking Courts Mix

Shrub mix to to planted in single species groups of between 2 and 5 plants

Qty	Name	Common Name	Age	Height	Form	Girth	ClrStm	Brks	Root	Cntr	Measure Unit	Density (m2/lin m)	Centres
12	Ceanothus thyrsiflorus 'Repens'	California lilac		30-40cm				6	C	5L	m2	5.00	0.450
12	Choisya ternata 'Sundance'	Mexican orange blossom		30-40cm				7	C	5L	m2	5.00	0.450
19	Cistus corbariensis	Sun roses		30-40cm				8	C	5L	m2	5.00	0.450
19	Euonymus fortunei 'Emerald Gaiety'	Spindle 'Emerald Gaiety		20-30cm				1	C	5L	m2	5.00	0.450
25	Hebe rakaiensis	Hebe		20-30cm				9	C	5L	m2	5.00	0.450
12	Lavandula angustifolia 'Hidcote'	English lavender		20-30cm				9	C	5L	m2	5.00	0.450
12	Luzula sylvatica	Greater woodrush							C	1-2L	m2	5.00	0.450
12	Vinca minor 'Gertrude Jekyll'	Lesser periwinkle	1/1	40-50cm					C	2L	m2	5.00	0.450
123													

6689 Shady Mix

Shrub mix to to planted in single species groups of between 2 and 5 plants

Qty	Name	Common Name	Age	Height	Form	Girth	ClrStm	Brks	Root	Cntr	Measure Unit	Density (m2/lin m)	Centres
23	Daphne odora	Winter daphne		20-30cm					C	2L	m2	5.00	0.450
45	Hakonechloa macra	Japanese forest grass							C	1-2L	m2	5.00	0.450
33	Lonicera nitida 'Maigreen'	Honeysuckle		20-40cm				1	C	5L	m2	5.00	0.450
33	Prunus laurocerasus 'Otto Luyken'	Cherry laurel var.		50-60cm					C	5L	m2	5.00	0.450
55	Sarcococca humilis	Christmas box var.		15-20cm					C	2L	m2	5.00	0.450
33	Viburnum tinus 'Eve Price'	Laurustinus		30-40cm				4	C	5L	m2	5.00	0.450
222													

6689 Sunny Mix

Shrub mix to to planted in single species groups of between 2 and 5 plants

Qty	Name	Common Name	Age	Height	Form	Girth	ClrStm	Brks	Root	Cntr	Measure Unit	Density (m2/lin m)	Centres
4	Euonymus fortunei 'Emerald Gaiety'	Spindle 'Emerald Gaiety		20-30cm				1	C	5L	m2	2.00	0.800
2	Hypericum 'Hidcote'			20-40cm				9	C	5L	m2	1.00	1.000
1	Miscanthus sinensis 'Purpurascens'	Purple maiden grass							C	3-5L	m2	1.00	1.000
6	Sedum 'Neon'	Stonecrop							C	2L	m2	5.00	0.450
2	Viburnum davidii	David viburnum		20-40cm				3	C	5L	m2	1.00	1.000
6	Vinca major 'Variegata'	Greater periwinkle var.		10-15cm					C	2L	m2	5.00	0.450
21													

Bulb Mix 3 - Daffs

Bulb mix to be planted in a random scatter

Qty	Name	Common Name	Age	Height	Form	Girth	ClrStm	Brks	Root	Cntr	Measure Unit	Density (m2/lin m)	Centres
40	Narcissus 'Barrett Browning'	Daffodil			Bulb						m2	25.00	0.200
40	Narcissus cyclamineus 'Jack Snipe'	Daffodil			Bulb						m2	25.00	0.200
83	Narcissus 'Dutch Master'	Daffodil			Bulb						m2	25.00	0.200
206	Narcissus pseudonarcissus	Wild daffodil			Bulb						m2	25.00	0.200
369													

Bulb Mix 5 - Shade

Bulb mix to be planted in a random scatter

Qty	Name	Common Name	Age	Height	Form	Girth	ClrStm	Brks	Root	Cntr	Measure Unit	Density (m2/lin m)	Centres
178	Anemone nemorosa	Wood anemone			Bulb						m2	25.00	0.200
178	Fritillaria meleagris	Snakes head-fritillary			Bulb						m2	25.00	0.200
178	Galanthus nivalis	Common snowdrop			Bulb						m2	25.00	0.200
178	Hyacinthoides non-scripta	Bluebell			Bulb						m2	25.00	0.200
178	Muscari latifolium	Broad-leaved grape hyacinth			Bulb						m2	25.00	0.200
890													

Bulb Mix 6 - Sun

Bulb mix to be planted in a random scatter

Qty	Name	Common Name	Age	Height	Form	Girth	ClrStm	Brks	Root	Cntr	Measure Unit	Density (m2/lin m)	Centres
47	Allium christophii	Garlic			Bulb						m2	25.00	0.200
47	Allium ursinum	Ramons, Wood Garlic			Bulb						m2	25.00	0.200
47	Camassia leichtlinii	Quamash			Bulb						m2	25.00	0.200
47	Colchicum 'Lilac Wonder'	Meadow saffron, Autumn crocus			Bulb						m2	25.00	0.200
47	Tulipa 'Apricot Beauty'	Tulip			Bulb						m2	25.00	0.200
235													

Bulb Mix 7 - Spring Bulbs

Bulb mix to be planted in a random scatter

Qty	Name	Common Name	Age	Height	Form	Girth	ClrStm	Brks	Root	Cntr	Measure Unit	Density (m2/lin m)	Centres
45	Allium albopilosum	Garlic (Stars of persia)		min 10cm (Topsize)	Bulb						m2	25.00	0.200
68	Allium karatieviense	Garlic var.		min 12cm (Topsize)	Bulb						m2	25.00	0.200
68	Muscari botryoides	Grape hyacinth		min 10cm (Topsize)	Bulb						m2	25.00	0.200
68	Narcissus 'Actaea'	Daffodil		min 12cm (Topsize)	Bulb						m2	25.00	0.200
68	Narcissus 'Foresight'	Daffodil		min 10cm (Topsize)	Bulb						m2	25.00	0.200
68	Tulipa 'Apricot Beauty'	Tulip		min 10cm (Topsize)	Bulb						m2	25.00	0.200
68	Tulipa 'Don Quichotte'	Tulip		min 12cm (Topsize)	Bulb						m2	25.00	0.200
453													

Hedgerow

Hedges to consist of double staggered row at 300mm centres, rows 300mm apart, approx. 5 plants per linear metre
Hedges to be supported by 1m high post and galvanised wire fence (min. 3 wires) running through centre of hedge between rows

Qty	Name	Common Name	Age	Height	Form	Girth	ClrStm	Brks	Root	Cntr	Measure Unit	Density (m2/lin m)	Centres
493	Elaeagnus x ebbingei (Hedge)	an Oleaster		80-100cm				6	C	10L	m	2.00	0.400
288	Viburnum tinus 'Eve Price' (Hedge)	Laurustinus		40-60cm				7	C	10L	m	2.00	0.400
781													

Native Hedgerow Mix 1

Hedges to consist of double staggered row at 300mm centres, rows 300mm apart, approx. 5 plants per linear metre
Hedges to be supported by 1m high post and galvanised wire fence (min. 3 wires) running through centre of hedge between rows

Qty	Name	Common Name	Age	Height	Form	Girth	ClrStm	Brks	Root	Cntr	Measure Unit	Density (m2/lin m)	Centres
164	Corylus avellana	Hazel, Cobnut	1/0	60-80cm	Transplant				B		m	5.00	0.200
245	Crataegus monogyna	Common hawthorn	1/1	60-80cm	Transplant				B		m	5.00	0.200
123	Euonymus europaeus	Spindle	1/2	60-80cm				5	B		m	5.00	0.200
123	Prunus spinosa	Blackthorn	1/1	60-80cm	Transplant			2	B		m	5.00	0.200
82	Rosa canina	Dog rose	1/1	60-80cm	Transplant			3	B		m	5.00	0.200
82	Sambucus nigra	Common elder	1/1	60-80cm	Transplant			3	B		m	5.00	0.200
819													

Shrub

Qty	Name	Common Name	Age	Height	Form	Girth	ClrStm	Brks	Root	Cntr	Measure Unit	Density (m2/lin m)	Centres
6	Aucuba japonica 'Rozannie'			30-40cm				4	C	5L	m2	3.00	0.600
79	Berberis thunbergii 'Atropurpurea Nana'	Barberry		25-30cm				5	C	5L	m2	3.00	0.600
120	Berberis thunbergii 'Green Carpet'	Barberry		40-60cm	Bushy			4	C	5L	m2	3.00	0.600
17	Brachyglottis 'Sunshine'			40-60cm				6	C	5L	m2	3.00	0.600
34	Choisya 'Aztec Pearl'	Mexican orange		30-40cm	Bushy			6	C	5L	m2	3.00	0.600
16	Choisya ternata 'Sundance'	Mexican orange blossom		40-60cm	Bushy			5	C	5L	m2	3.00	0.600
51	Hebe albicans	White hebe		30-40cm(D)				7	C	5L	m2	3.00	0.600
62	Hebe pinguifolia 'Pagei'	Hebe		30-40cm(D)	Bushy			7	C	5L	m2	3.00	0.600
14	Hebe 'Wiri Mist'	Hebe	1/1	30-40cm				7	C	5L	m2	3.00	0.600
11	Ilex crenata 'Dark Green'	Holly		40-60cm					C	5L	m2	3.00	0.600
18	Lavandula angustifolia 'Hidcote'	English lavender		20-25cm				7	C	5L	m2	3.00	0.600
8	Lavandula angustifolia 'Munstead'	English Lavender		20-30cm				7	C	5L	m2	3.00	0.600
28	Lavandula intermedia 'Grosso'	Lavender	2x	20-25cm				7	C	5L	m2	3.00	0.600
4	Lonicera japonica 'Halliana'	Hall's honeysuckle		80-100cm				3	C	10L	nr		
41	Lonicera nitida 'Maigreen'	Honeysuckle		30-40cm(D)				8	C	5L	m2	3.00	0.600
37	Philadelphus 'Manteau d'Hermine'	Mock orange		30-40cm				5	C	5L	m2	3.00	0.600
19	Phlomis fruticosa	Jerusalem sage		30-40cm				5	C	5L	m2	3.00	0.600
30	Potentilla fruticosa 'Abbotswood'	Abbotswood cinquefoil		30-40cm(D)				5	C	5L	m2	3.00	0.600
6	Prunus laurocerasus 'Zabelliana'	Cherry laurel var.		40-60cm(D)				5	C	5L	m2	3.00	0.600
2	Pyracantha angustifolia	Firethorn							C	10L	nr		
3	Rosmarinus 'Miss Jessop's Upright'	Rosmary		30-40cm				5	C	5L	m2	3.00	0.600
40	Rosmarinus officinalis 'Prostratus'	Rosemary	2x	30-40cm(D)				6	C	5L	m2	3.00	0.600
92	Sarcococca humilis	Christmas box var.		25-30cm				6	C	5L	m2	3.00	0.600
14	Skimmia confusa 'Kew Green'			30-40cm				4	C	5L	m2	3.00	0.600
17	Skimmia japonica 'Kew White'	Japanese Skimmia	2x	40-60cm				3	C	5L	m2	3.00	0.600
18	Viburnum davidii	David viburnum		30-40cm				4	C	5L	m2	3.00	0.600
61	Viburnum x juddii	Judd viburnum		40-60cm				4	C	5L	m2	3.00	0.600
848													

Shrub - Climber

All climbing shrubs to be supported by a minimum 1.5m tall timber trellis panel attached to adjacent wall / fence

Qty	Name	Common Name	Age	Height	Form	Girth	ClrStm	Brks	Root	Cntr	Measure Unit	Density (m2/lin m)	Centres
2	Clematis montana 'Elizabeth'	Clematis		80-100cm					C	10L	nr		
3	Hedera canariensis 'Gloire de Marengo'	Ivy		60-80cm				2	C	10L	nr		
3	Magnolia grandiflora 'Exmouth'	Bull bay		40-60cm					C	10L	nr		
1	Wisteria sinensis	Chinese wisteria		60-80cm				2	C	10L	nr		
9													

Shrub - Hedgerow

Qty	Name	Common Name	Age	Height	Form	Girth	ClrStm	Brks	Root	Cntr	Measure Unit	Density (m2/lin m)	Centres
133	Prunus lusitanica 'Angustifolia' (Trough Grown Hedge)	Portugal laurel		100-125cm					C		m	1.00	1.000
133													

Shrub - Instant Hedge

Qty	Name	Common Name	Age	Height	Form	Girth	ClrStm	Brks	Root	Cntr	Measure Unit	Density (m2/lin m)	Centres
433	Ligustrum ovalifolium (Trough Grown Hedge)	Oval-leaf Privet	3x	100-125cm				3	C		m	5.00	0.200
433													

Shrub Mix - Structural 1

Shrub mix to to planted in single species groups of between 2 and 5 plants

Qty	Name	Common Name	Age	Height	Form	Girth	ClrStm	Brks	Root	Cntr	Measure Unit	Density (m2/lin m)	Centres
33	Berberis thunbergii 'Red Chief'	Japanese Barberry 'Red Chief'		30-40cm				4	C	3L	m2	5.00	0.450
33	Escallonia laevis 'Pink Elle'	Escallonia 'Pink Elle'		30-40cm				4	C	3L	m2	5.00	0.450
33	Euonymus fortunei 'Blondy'			30-40cm				4	C	3L	m2	5.00	0.450
33	Hebe 'Great Orme'	Hebe		30-40cm	Bushy			5	C	3L	m2	5.00	0.450
33	Lonicera 'Lemon Beauty'	Box Honeysuckle 'Lemon Beauty'		30-40cm(D)				3	C	2L	m2	5.00	0.450
165													

Shrub Mix - Structural 2

Shrub mix to to planted in single species groups of between 2 and 5 plants

Qty	Name	Common Name	Age	Height	Form	Girth	ClrStm	Brks	Root	Cntr	Measure Unit	Density (m2/lin m)	Centres
120	Aucuba japonica 'Rozannie'		1/1	30-40cm				3	C	3L	m2	5.00	0.450
120	Brachyglottis 'Sunshine'			30-40cm				3	C	3L	m2	5.00	0.450
120	Lonicera nitida 'Maigreen'	Honeysuckle		30-40cm				6	C	3L	m2	5.00	0.450
120	Lonicera pileata	Box Honeysuckle		30-40cm	Bushy			5	C	3L	m2	5.00	0.450
120	Prunus laurocerasus 'Otto Luyken'	Cherry laurel var.		30-40cm				3	C	3L	m2	5.00	0.450
600													

Shrub Mix - Structural 3

Shrub mix to to planted in single species groups of between 2 and 5 plants

Qty	Name	Common Name	Age	Height	Form	Girth	ClrStm	Brks	Root	Cntr	Measure Unit	Density (m2/lin m)	Centres
44	Cotinus coggygria 'Young Lady'	Smoke Tree 'Young Lady'		40-60cm				4	C	3L	m2	5.00	0.450
44	Hebe 'Midsummer Beauty'	Shrubby Veronica 'Midsummer Beauty'		30-40cm				5	C	3L	m2	5.00	0.450
44	Prunus laurocerasus 'Zabelliana'	Cherry laurel var.		20-30cm(D)				3	C	3L	m2	5.00	0.450
44	Prunus x cistena	Purple-leafed Sand Cherry		40-60cm				3	C	3L	m2	5.00	0.450
44	Viburnum opulus 'Compactum'	Guelder Rose 'Compactum'		30-40cm				4	C	3L	m2	5.00	0.450
220													

Specimen

Qty	Name	Common Name	Age	Height	Form	Girth	ClrStm	Brks	Root	Cntr	Measure Unit	Density (m2/lin m)	Centres
1	Amelanchier lamarkii (multi-stem)	Snowy Mespilus, June Berry, Serviceberry		150-175cm	Multi-stemmed			3	C	45L	nr		
3	Corylus avellana 'Contorta'	Corkscrew hazel		100-125cm				3	C	15L	nr		
3	Ficus carica	Common fig		80-100cm				3	C	5L	nr		
3	Hamamelis intermedia 'Diane'	Witch-hazel		60-90cm					C		nr		
2	Ilex altaclarensis 'Golden King'	Holly	2x	60-80cm				5	C	15L	nr		
5	Kniphofia caulescens	Red-hot poker							C	3L	nr		
2	Magnolia loebneri 'Merrill'	Merrill magnolia		150-175cm				5	RB		nr		
3	Magnolia stellata	Star magnolia		40-60cm	Specimen			5	C	10L	nr		
2	Magnolia 'Susan'		1/1	40-60cm				5	C	10-15 L	nr		
2	Rosa 'Iceberg'	Rose	3x					3	C	10L	nr		
26													

Thicket Mix 1

Thicket mix to to planted in single species groups of between 5 and 9 plants

Qty	Name	Common Name	Age	Height	Form	Girth	ClrStm	Brks	Root	Cntr	Measure Unit	Density (m2/lin m)	Centres
66	Crataegus monogyna	Common hawthorn	1/1	60-80cm	Transplant				B		m2	0.69	1.200
66	Ilex aquifolium	Holly		40-60cm					C	3L	m2	0.69	1.200
53	Ligustrum vulgare	Common privet		60-80cm				4	C	3L	m2	0.69	1.200
53	Viburnum lantana	Wayfaring tree	1/1	30-40cm	Transplant			2	B		m2	0.69	1.200
26	Viburnum opulus	Guelder Rose	1/1	40-60cm	Transplant			2	B		m2	0.69	1.200
264													

Thicket Mix 2

Thicket mix to to planted in single species groups of between 5 and 9 plants

Qty	Name	Common Name	Age	Height	Form	Girth	ClrStm	Brks	Root	Cntr	Measure Unit	Density (m2/lin m)	Centres
52	Ligustrum vulgare	Common privet		60-80cm				4	C	3L	m2	0.69	1.200
26	Pyracantha coccinea	Firethorn		40-60cm				4	C	3L	m2	0.69	1.200
52	Rhamnus frangula	Alder buckthorn	1/1	60-80cm	Transplant			3	B		m2	0.69	1.200
65	Sambucus nigra	Common elder	1/0	40-60cm	Seedling			2	B		m2	0.69	1.200
65	Viburnum lantana	Wayfaring tree	1/1	30-40cm	Transplant			2	B		m2	0.69	1.200
260													

Tree

Qty	Name	Common Name	Age	Height	Form	Girth	ClrStm	Brks	Root	Cntr	Measure Unit	Density (m2/lin m)	Centres
3	Acer campestre	Field maple	2x	300-350cm	Standard	10-12cm	175-200cm	4	B		nr		
2	Acer campestre 'Streetwise'	Field maple	2x	300-350cm	Standard	10-12cm	175-200cm	3	RB		nr		
12	Acer platanoides 'Columnare'	Norway maple	3x	425-600cm	Standard (Extra Heavy)	14-16cm	min 200cm	5	B		nr		
4	Acer platanoides 'Drummondii'	Norway maple	3x	425-600cm	Standard (Extra Heavy)	14-16cm	175-200cm	7	RB		nr		
8	Amelanchier arborea 'Robin Hill'	Serviceberry	2x	300-350cm	Standard	10-12cm	min 200cm	5	RB		nr		
15	Betula pendula	Silver birch	2x	250-300cm	Standard (Half)	6-8cm	150-175cm	3	B		nr		
6	Betula pendula (Multi-stem)	Silver birch	3x	250-300cm	Multi-stemmed			3	RB		nr		
22	Carpinus betulus	Hornbeam	2x	250-300cm	Standard (Half)	6-8cm	150-175cm	3	B		nr		
2	Carpinus betulus 'Frans Fontaine'	Hornbeam	2x	300-350cm	Standard	10-12cm	175-200cm	4	RB		nr		
4	Castanea sativa	Sweet chestnut	3x	425-600cm	Standard (Extra Heavy)	14-16cm	175-200cm	5	RB		nr		
4	Cercis canadensis	Eastern redbud		300-350cm	Standard	10-12cm	min 200cm	5	BR		nr		
2	Crataegus prunifolia	Hawthorn	2x	300-350cm	Standard	10-12cm	175-200cm	4	RB		nr		
2	Prunus avium	Gean, Wild cherry	2x	300-350cm	Standard	10-12cm	175-200cm	5	RB		nr		
1	Prunus avium 'Plena'	Double gean	3x	425-600cm	Standard (Extra Heavy)	14-16cm	175-200cm	5	RB		nr		
3	Prunus hillieri 'Spire'		2x	150-200cm	Standard	10-12cm		3	C	10L	nr		
7	Prunus serrula (Multi-stem)	Tibetan cherry	3x	250-300cm	Multi-stemmed			3	RB		nr		
3	Prunus subhirtella 'Autumnalis Rosea'		2x	300-350cm	Standard	10-12cm	175-200cm	4	RB		nr		
1	Prunus yedoensis		2x	250-300cm	Standard	8-10cm	175-200cm	3	B		nr		
4	Pyrus calleryana 'Chanticleer'	Callery pear var.	2x	300-350cm	Standard	10-12cm	175-200cm	4	RB		nr		
7	Quercus robur	Common, English oak	2x	250-300cm	Standard (Half)	6-8cm	150-175cm	3	RB		nr		
3	Quercus robur	Common, English oak	2x	300-350cm	Standard	10-12cm	175-200cm	4	RB		nr		
2	Sorbus aria	Whitebeam	2x	300-350cm	Standard	10-12cm	150-175cm	4	RB		nr		
3	Sorbus hupehensis	Hupeh rowan	2x	300-350cm	Standard	10-12cm	175-200cm	4	B		nr		
4	Sorbus incana	Silver Whitebeam	2x	300-350cm	Standard (Standard)	10-12cm	175-200cm		RB		nr		
1	Tilia cordata 'Green Spire'	Greenspire linden	2x	300-350cm	Standard	10-12cm	175-200cm	3	RB		nr		
2	Tilia platyphyllos	Broad leaved lime	2x	300-350cm	Standard (Selected)	10-12cm	175-200cm	4	B		nr		
127													
7624													

LEGEND

P16 APPLICATION BOUNDARY

EXISTING TREES / VEGETATION

Softworks

WD1 WOODLAND MIX

TH1 THICKET MIX

EXTRA HEAVY STANDARD TREE

STANDARD TREE

HALF-STANDARD TREE

MULTI-STEM TREE

HEDGEROW PLANTING

ORNAMENTAL SHRUB / HERBACEOUS / GRASS PLANTING

CLIMBING SHRUB PLANTING

SPECIMEN SHRUB PLANTING

BULB PLANTING

AG-s **AMENITY GRASS SEEDING -** 'A22 (Low Maintenance) seed mix by Germinal Seeds Ltd or equal and approved. 50g / m^2, overseed rate; 20g / m^2.

GRASS REINFORCEMENT - Ground to be reinforced with cellular recycled plastic mesh to engineers details.

WF1 **WILDFLOWER MEADOW MIX -** 'EM2 Standard General Purpose Meadow Mix' by Germinal Seeds Ltd or equal and approved. 5g / m^2 - To be maintained at <60cm height, with max 3 cuts through growing season.

WF4 **WILDFLOWER MEADOW MIX -** 'WFG8 Hedgerows and Shaded Areas Mix' by Germinal Seeds Ltd or equal and approved. 5g / m^2

VISIBILITY SPLAYS - From Junctions No planting above 600mm within these splays.

POST AND WIRE FENCING - 900m high strained wire and timber post fence to woodland and thicket planting.

MAINTENANCE ACCESS GATE - Temporary softwood timber gate access to woodland planting enclosures.

Notes:
- All proposed planting had been designed to reflect the guidance set out in Chapter 4 of the NHBC Standards and assumes minimum strip foundations (0.9m) and moderate shrinkable soil.
- Structural engineers to review all proposed planting during technical design stage and advise of any species changes required to comply with NHBC Standards.
- No detailed soil or foundation information was available at the time of drawing.

0 2 4 6 8 10 metres

Rev	Date	By	Description
A	11/03/25	JG	Landscape Officer Comments

Drawing Status

CSA environmental
Dixies Barns, High Street,
Ashwell, Hertfordshire SG7 5NT
t 01462 743647
e ashwell@csaenvironmental.co.uk
w csaenvironmental.co.uk

Project: Land South of P15, Hogwood Farm, Finchampstead

Title: Soft Landscape Proposals, Sheet 3 of 3

Client: CALA Homes Thames Ltd

Scale	1:200 @ A0	Drawn	JG
Date	October 2024	Checked	GC
Drawing No.	CSA/6689/139	Rev	A

© CSA Landscapes Ltd. Do not scale from this drawing. Refer to figured dimensions only.