



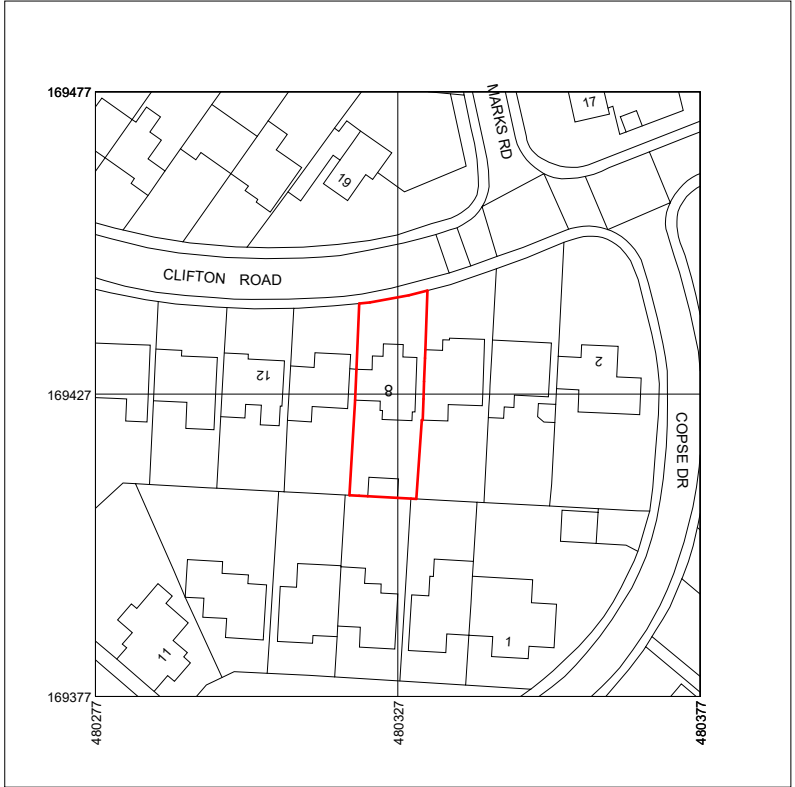



01856 898 022
www.UKPlanningMaps.com

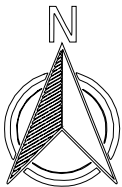


Produced on 19 June 2026 from the Ordnance Survey National Geographic Database and incorporating surveyed revision available at this date.
This map shows the area bounded by 480277 169377, 480377 169377, 480377 169477, 480277 169477, 480277 169377
Crown copyright and database rights 2026 OS 100054135. Supplied by copla ltd trading as UKPlanningMaps.com a licensed Ordnance Survey partner (OS 100054135)
Data licence expires 19 June 2027. Unique plan reference: v11/1435500/1922019



1 Location Plan
1 : 1250

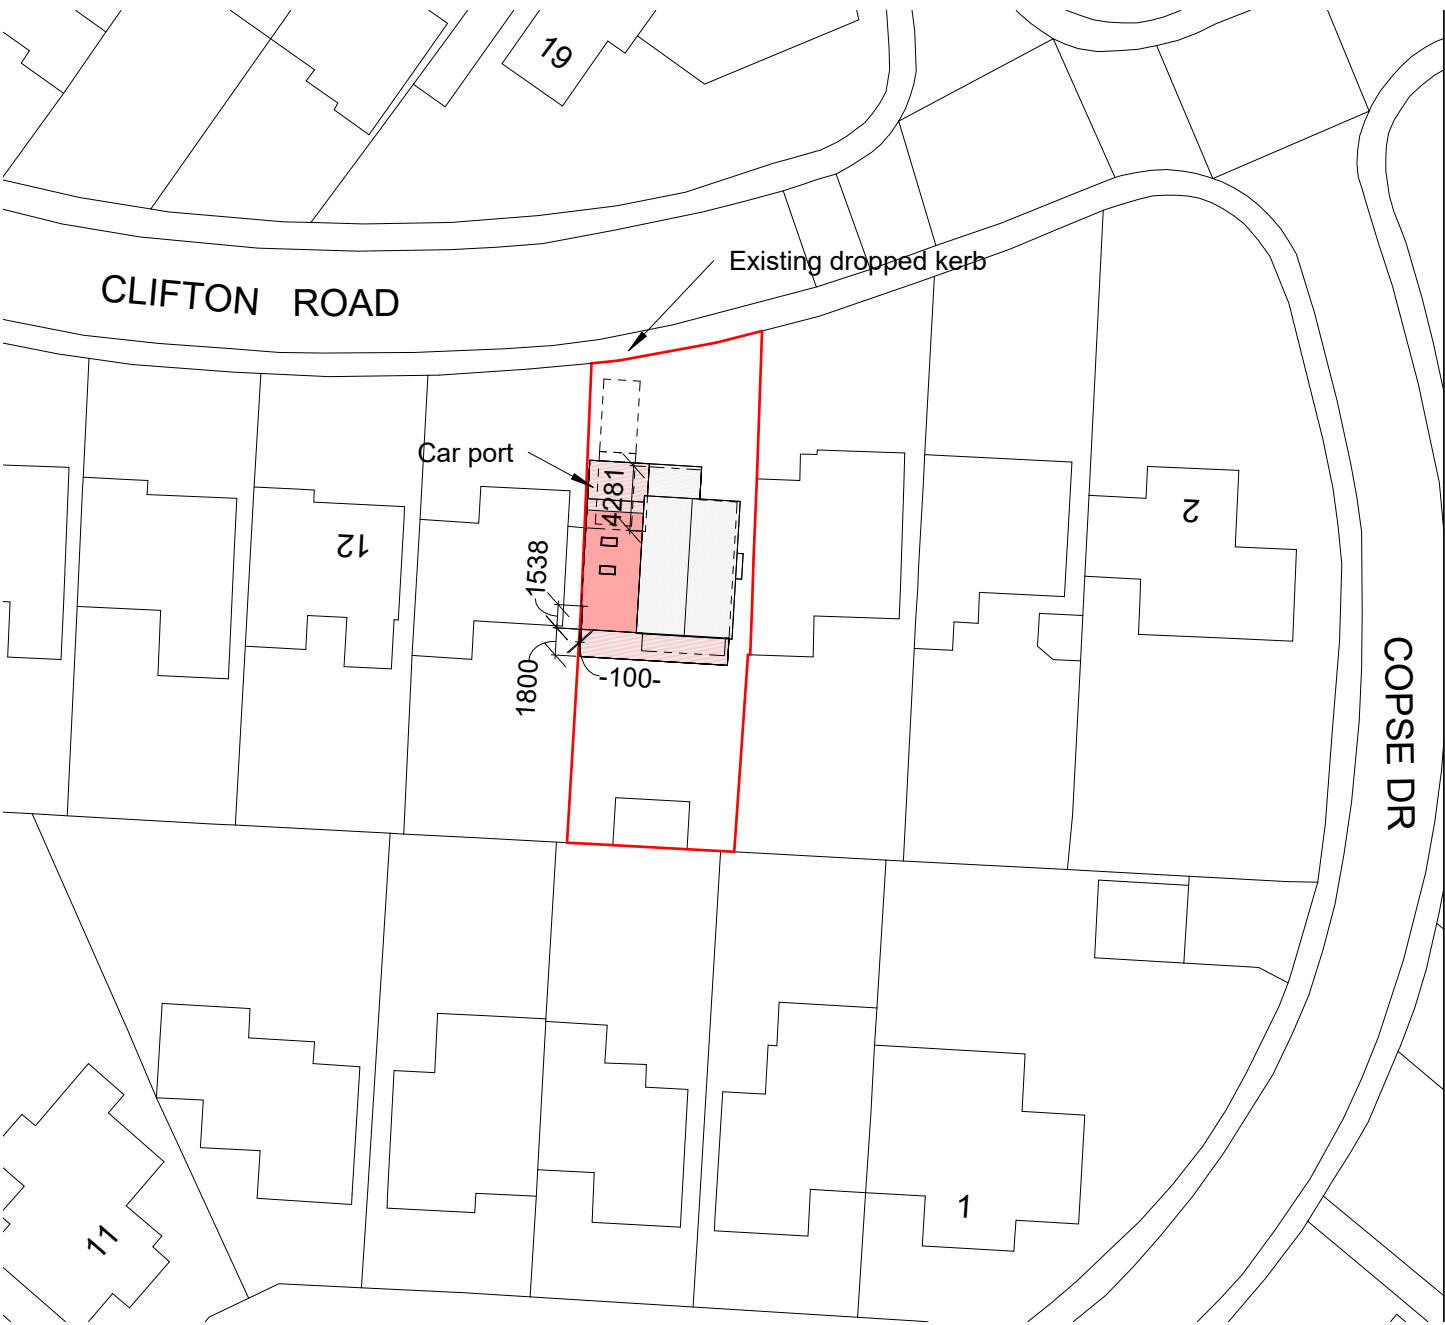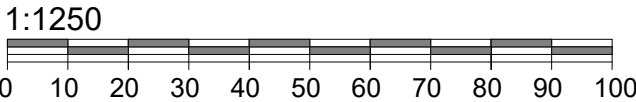

2 Block Plan
1 : 500

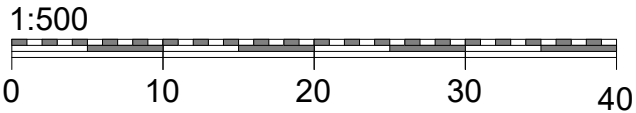

Do not scale from this drawing except for planning purpose.
Contractor to verify all dimensions before setting out,
commencing work or placing order



8 Clifton Road Wokingham

Client Clare Greyson

Drawing Title
Location and Block Plan

Project Ref	Layout Id	Rev.
4150	GA.03	

Date: 22/06/2026 Scale @A3: As indicated

M3 Architectural Design Ltd
Basepoint Centres Limited
377-399 London Road
Camberley GU15 3HL

t: 01276 300024
e: info@m3architecturaldesign.co.uk
w: www.m3architecturaldesign.co.uk

© 2026 M3 Architectural Design Ltd