


Existing front elevation

Existing rear elevation

Existing side elevation

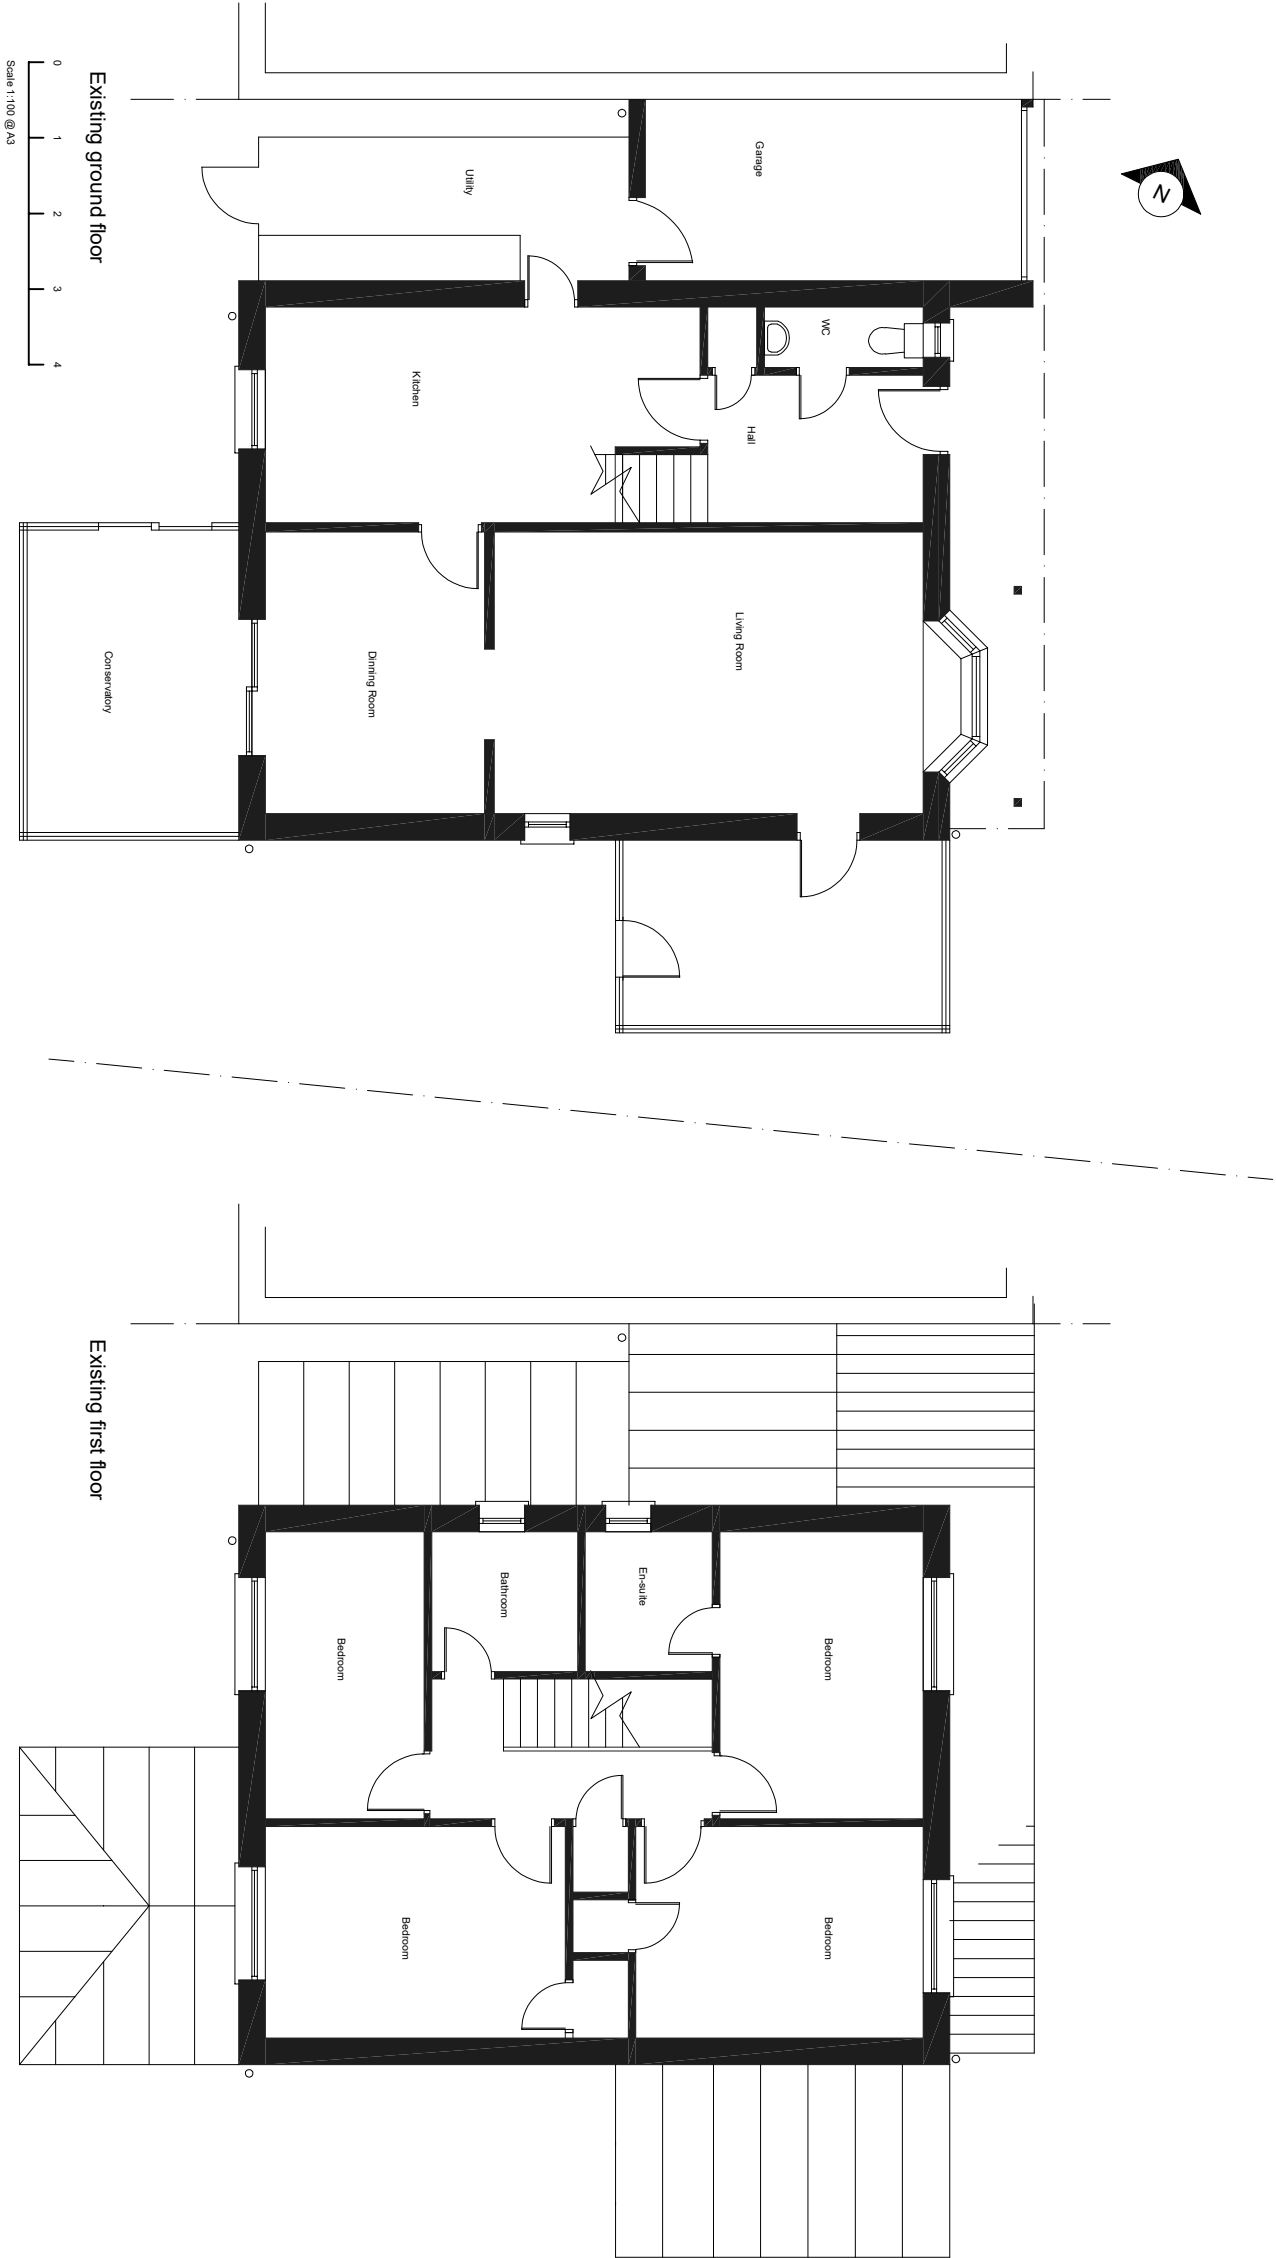

Existing ground floor

Existing first floor