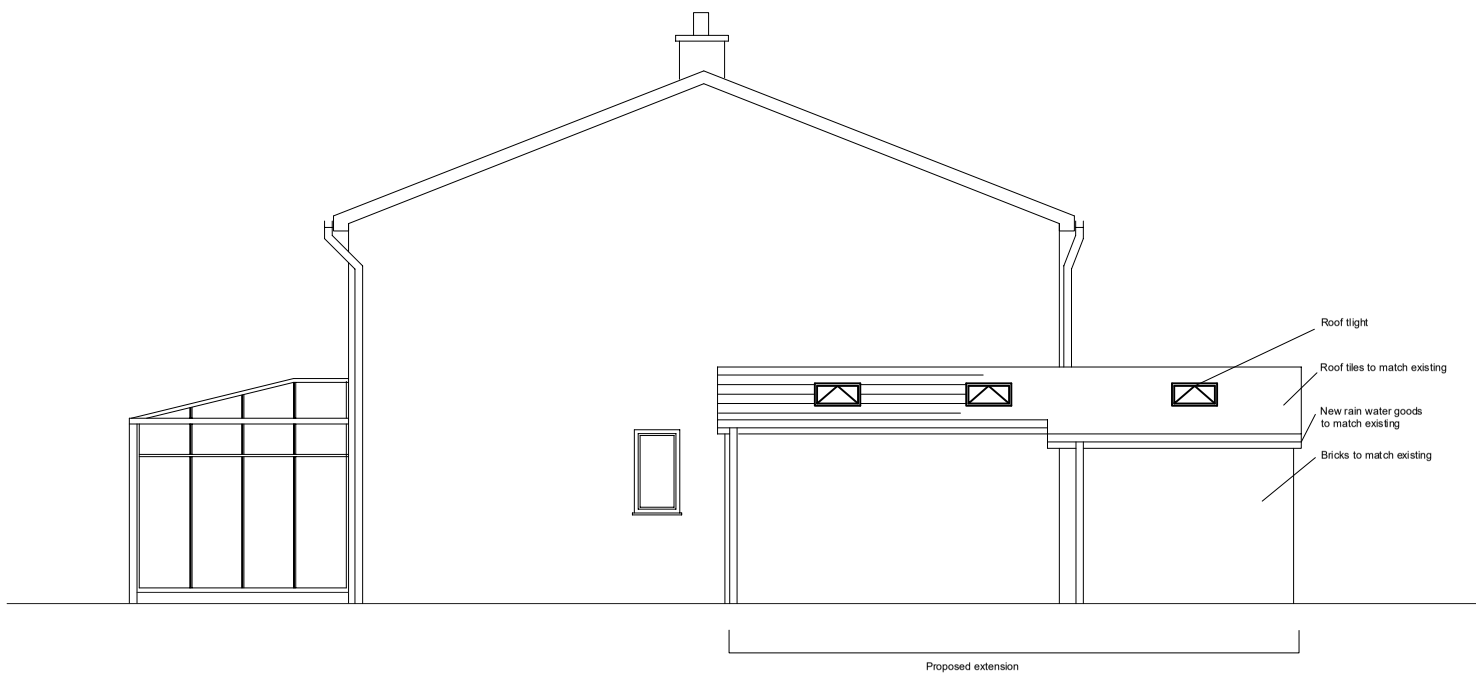

Proposed side elevation

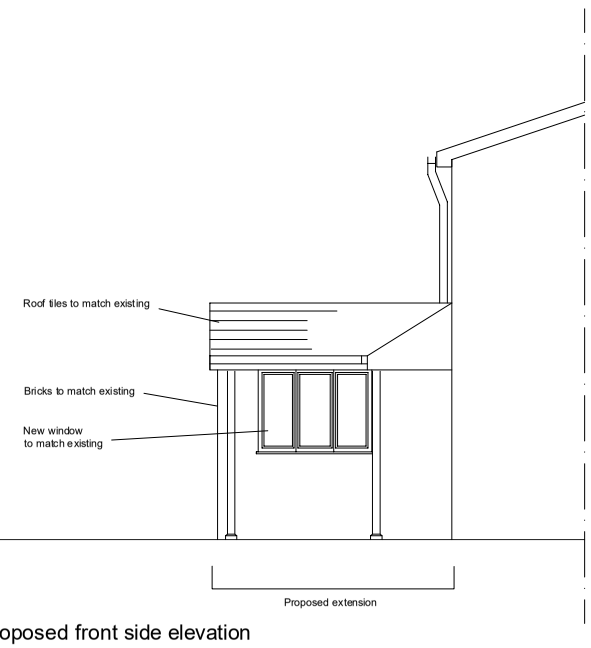

Proposed front side elevation

0 1 2 3 4

Scale 1:100 @ A3

ROSEMARY AVENUE - Proposed Side Elevations

Drawing No. P03