


- Notes
- 1- This drawing is not for construction
 - 2- All Dimension are in millimeters
 - 3- Dimensions are not to be scaled directly from drawings
 - 4- All dimensions are to be checked on site and the Architect is to be inform of any discrepancies before construction commences
 - 5- All references to drawings refer to current revision of that drawing
 - 6- The Copyright of this drawing belongs to Studio Laps




Fabric Awning : Dark Grey Colour

Reference Visual 01

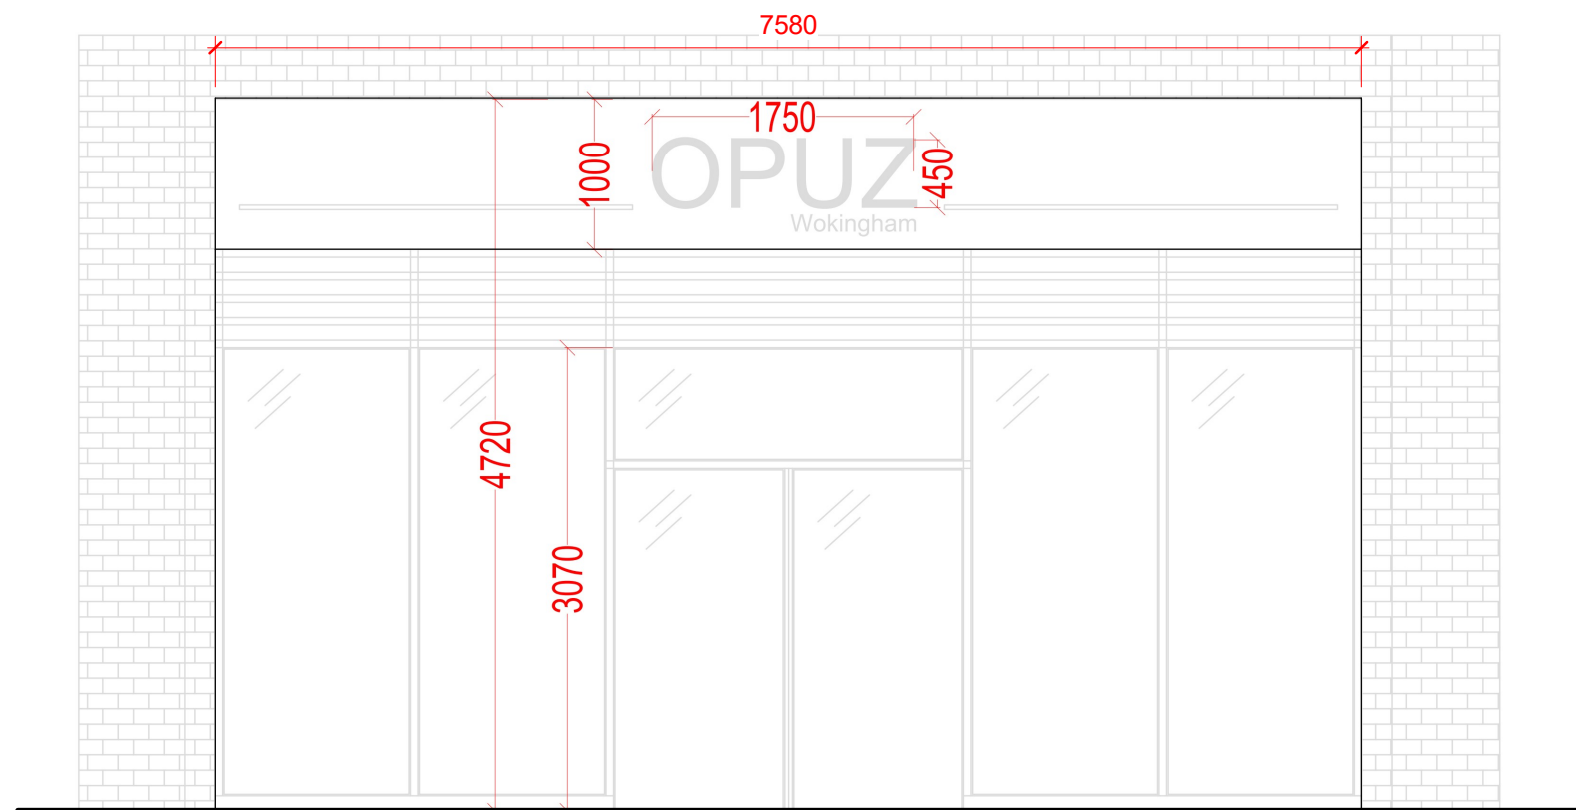

Facade Scale : 1/50

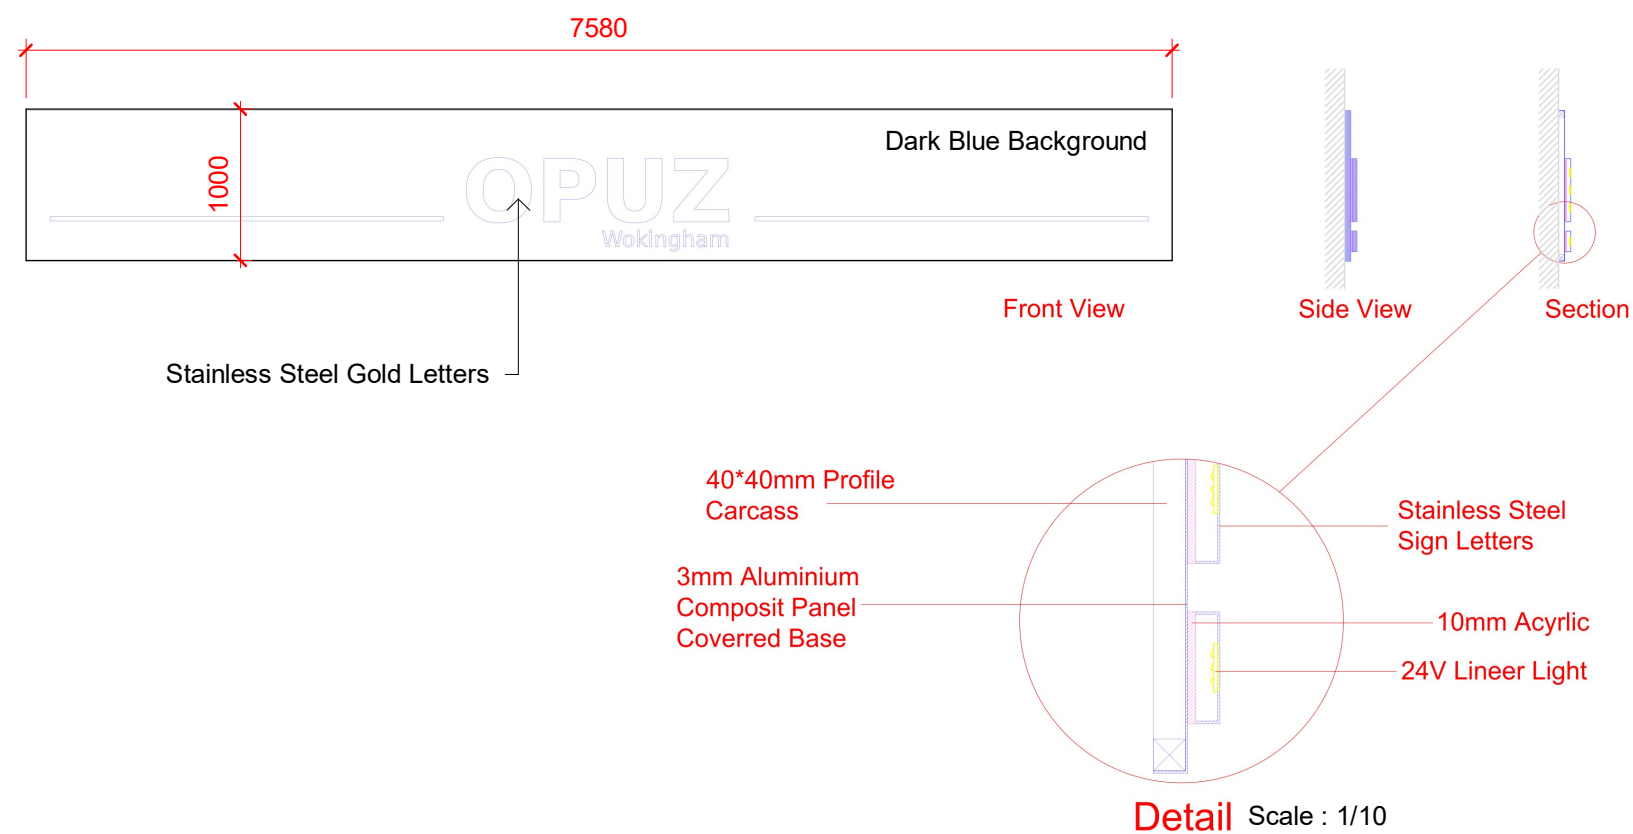

Reference Visual 02

CLIENT: OPUZ WOKINGHAM	
ADDRESS: Elms Road, Wokingham RG40 2FE	
SIGNAGE DETAILS	
SCALE: 1/50@A3	
01/04/2025 DRG. NO:	
	DRG BY: SY
Studio LAPS Design Studio	STUDIOLAPS DESIGN STUDIO
Contact: Serhat YILDIZ Mobile: 07462 047471 E-Mail: info@studiolaps.com	