NOTES
DIMENSIONS ARE NOT TO BE SCALED FROM THIS DRAWING

THIS DRAWING IS COPYRIGHT

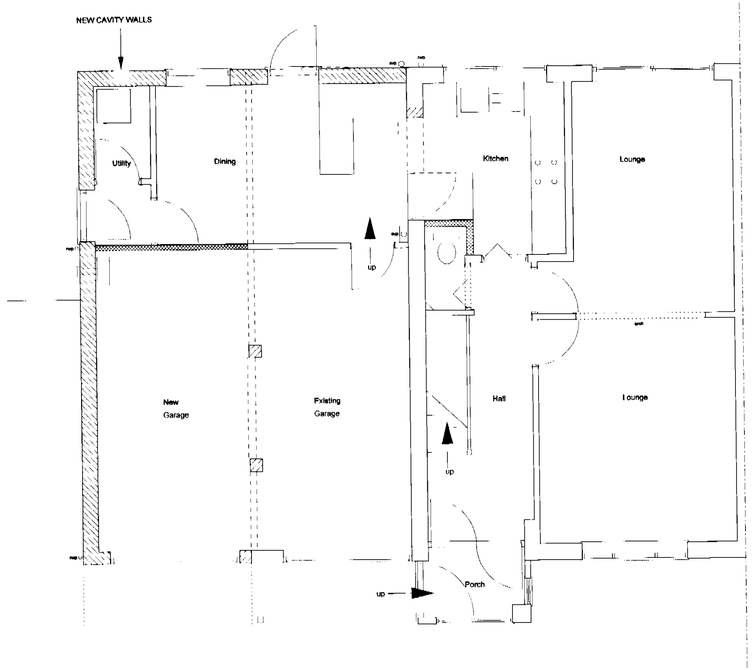

GROUND FLOOR

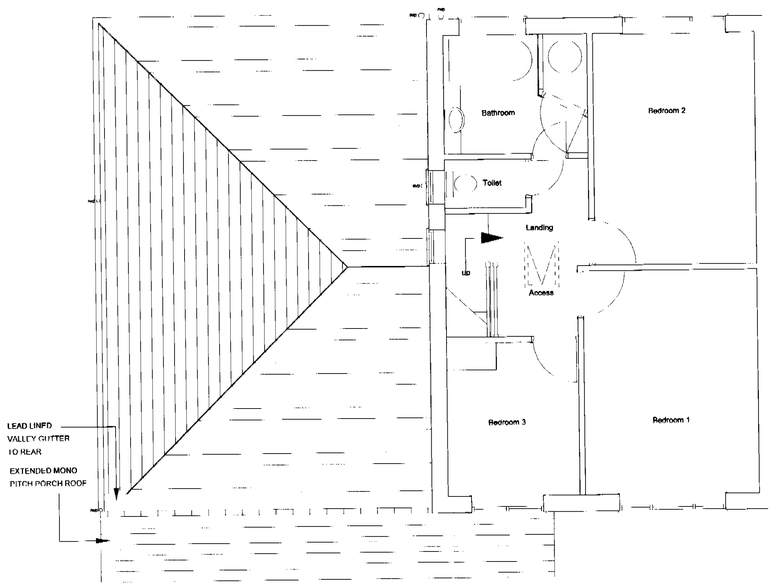

FIRST FLOOR/ROOF PLAN

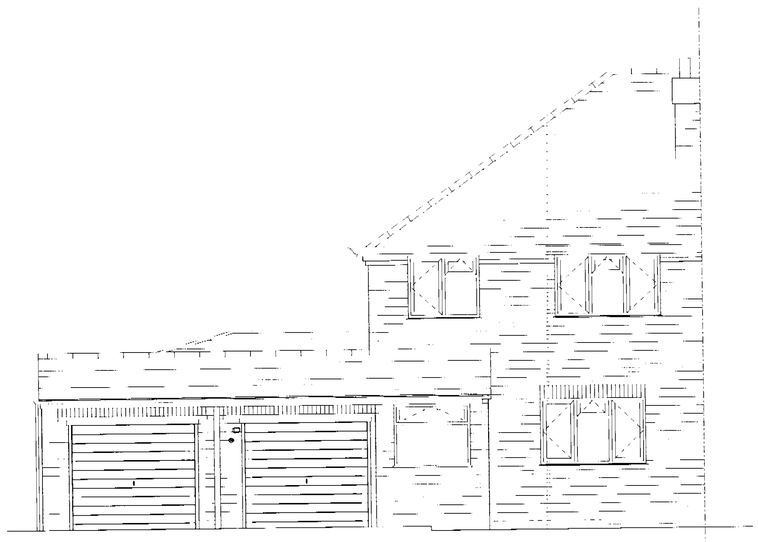

FRONT ELEVATION

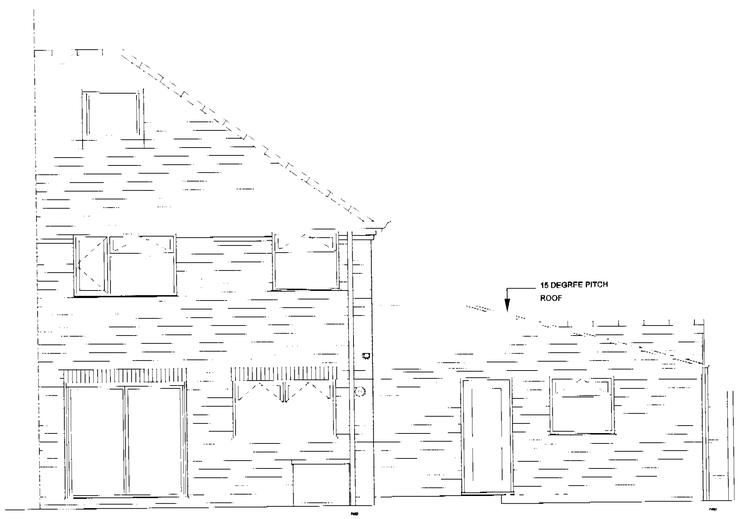

REAR ELEVATION

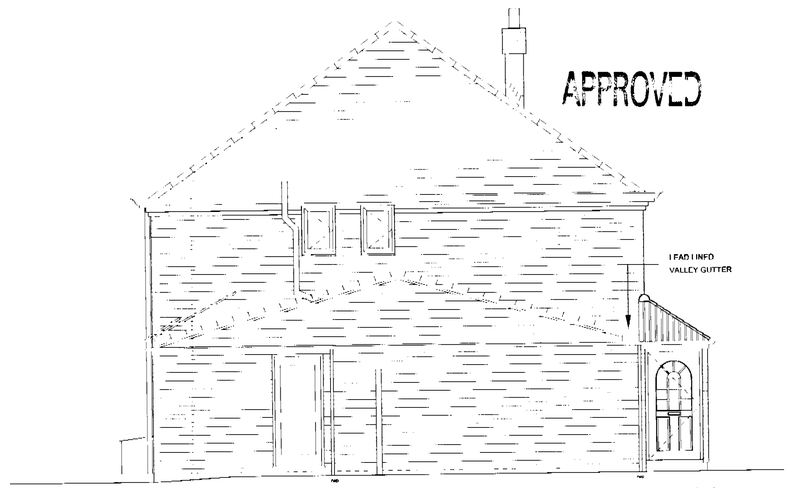

SIDE ELEVATION

APPROVED

Rev	Date	Drawn	Auth	Details

Project: 68 NORTON ROAD, WOODLEY, READING RG5 4AJ

Client: MR & MRS S. S. JHHEENT

Title: PROPOSED PLANS & ELEVATIONS

Date: 120301 Drawn: SSJ Auth: SSJ

Number: 010/002 Rev: Scale: 1:50

APPROVED

NOTES
DIMENSIONS ARE NOT TO BE SCALED FROM THIS DRAWING

THIS DRAWING IS COPYRIGHT

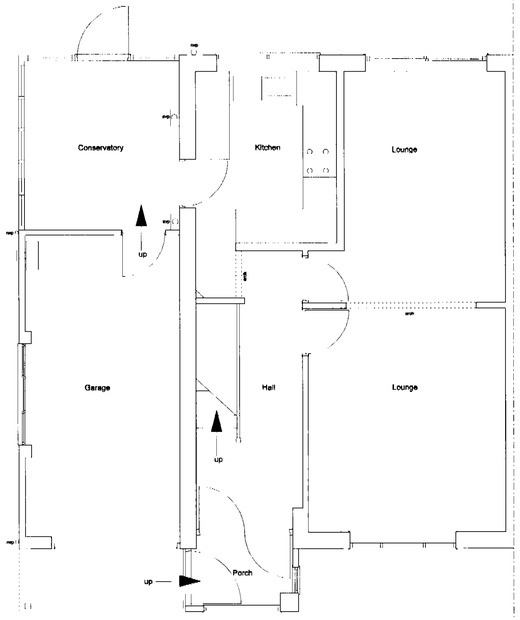

Ground Floor

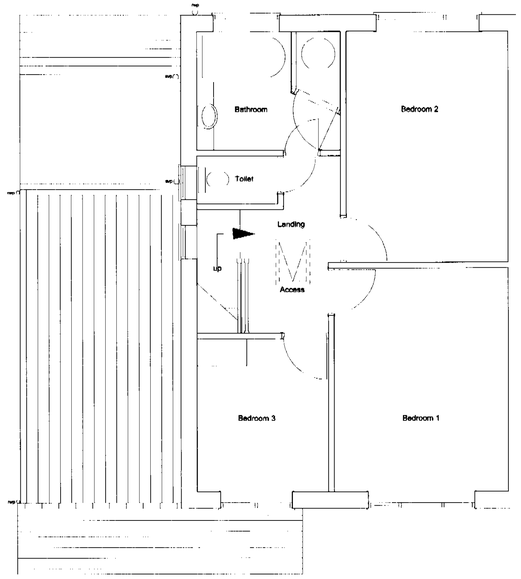

First Floor

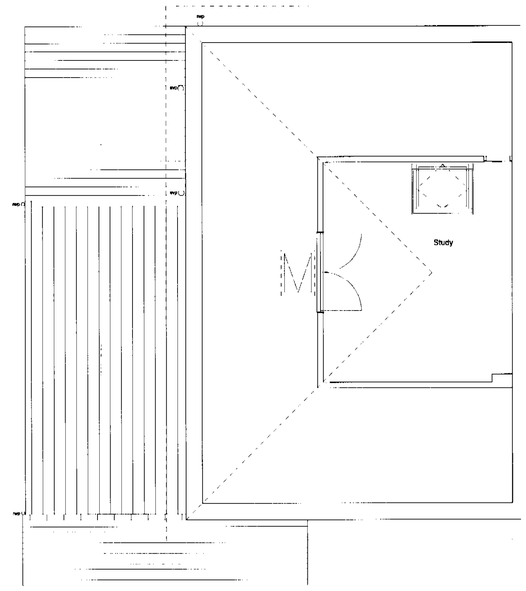

Loft

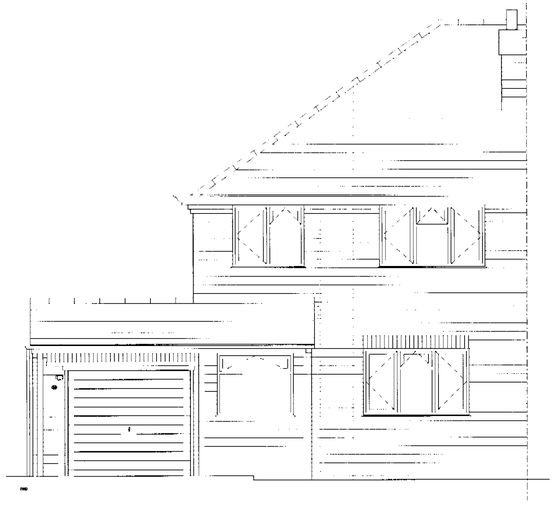

Front Elevation



Rear Elevation



Side Elevation

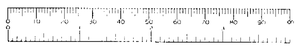

Rev	Date	Drawn	Auth	Details
Project:	68 Norton Road, Woodley, Reading RG5 4AJ			
Client:	Mr & Mrs S S Jhheent			
Title:	Existing Plans & Elevations			
Date:	151001	Drawn: SSJ	Auth: SSJ	
Number:	010/001	Rev:	Scale: 1:50	