

ELEVATION TO GREEN.

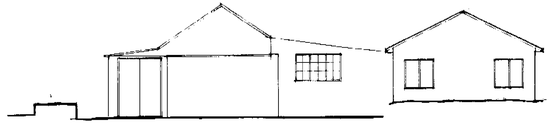

SIDE ELEVATION.

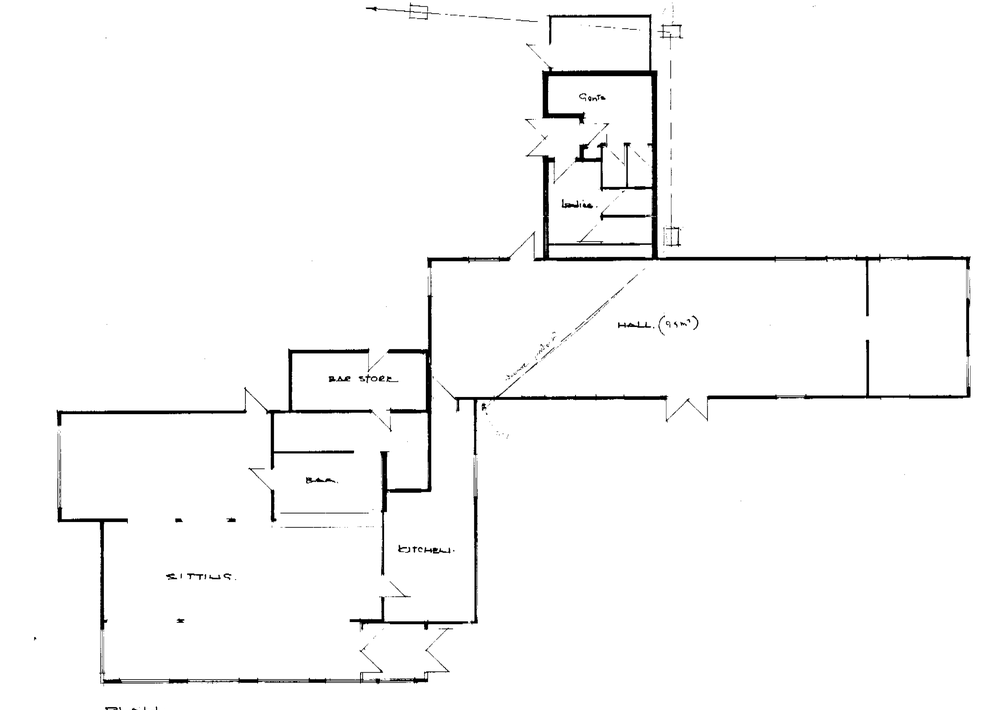

PLAN.

28 MAR 2002 6251

DELEGATED

DEREK CANN RIBA CHARTERED ARCHITECT
13 MANOR ROAD WOKINGHAM RG41 4AH tel : 0118 9786885

Job title: Wokingham Bowls Club

Client: W.B.C.

Scale: 1:100

Date: JAN 02

Drawing Title: Existing.

Job no: 204

Drg no: 01

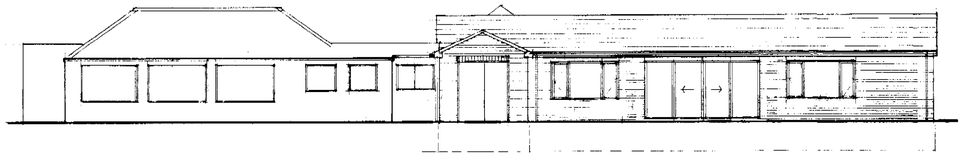

ELEVATION TO GREEN. (S)

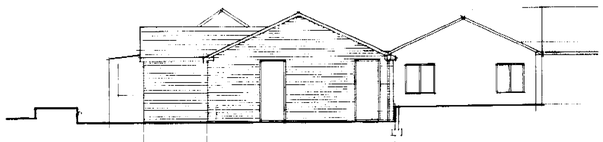

SIDE ELEVATION. (E)

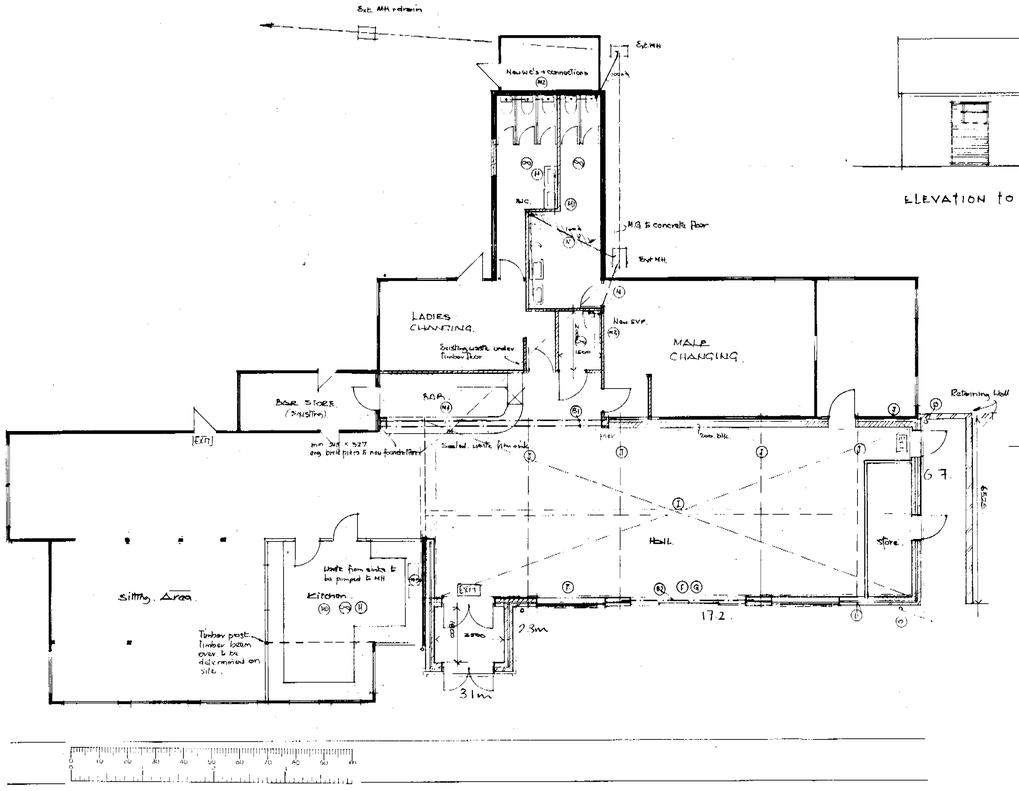



ELEVATION TO ENTRANCE ROAD. (W)

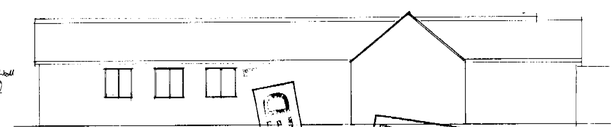

REAR ELEVATION. (N).

DELEGATED

28.MAR2002 6251

DEREK CANN RIBA CHARTERED ARCHITECT
13MANOR ROAD WOKINGHAM RG41 4AH. tel 0118 9786895

Job title
Wokingham Bowls Club
Reading Rd. Wokingham.

Client
W.B.C.

Scale: 1:100

date: March '02.

Drawing title
Proposed Hall.

Job no 204

Dwg no 02

D 22/4/02