12.AUG.2002 7352



This map is based upon Ordnance Survey material with the permission of Ordnance Survey on behalf of the Controller of HMSO. © Crown Copyright.
Unauthorised reproduction infringes Crown Copyright and may lead to prosecution or civil proceedings. Wokingham District Council Licence LA086134

Development Control Section, Environmental Services, Wokingham District Council.
12 August 2002 Scale: 1 : 1250

N
W E
S

12.AUG.2002 7552

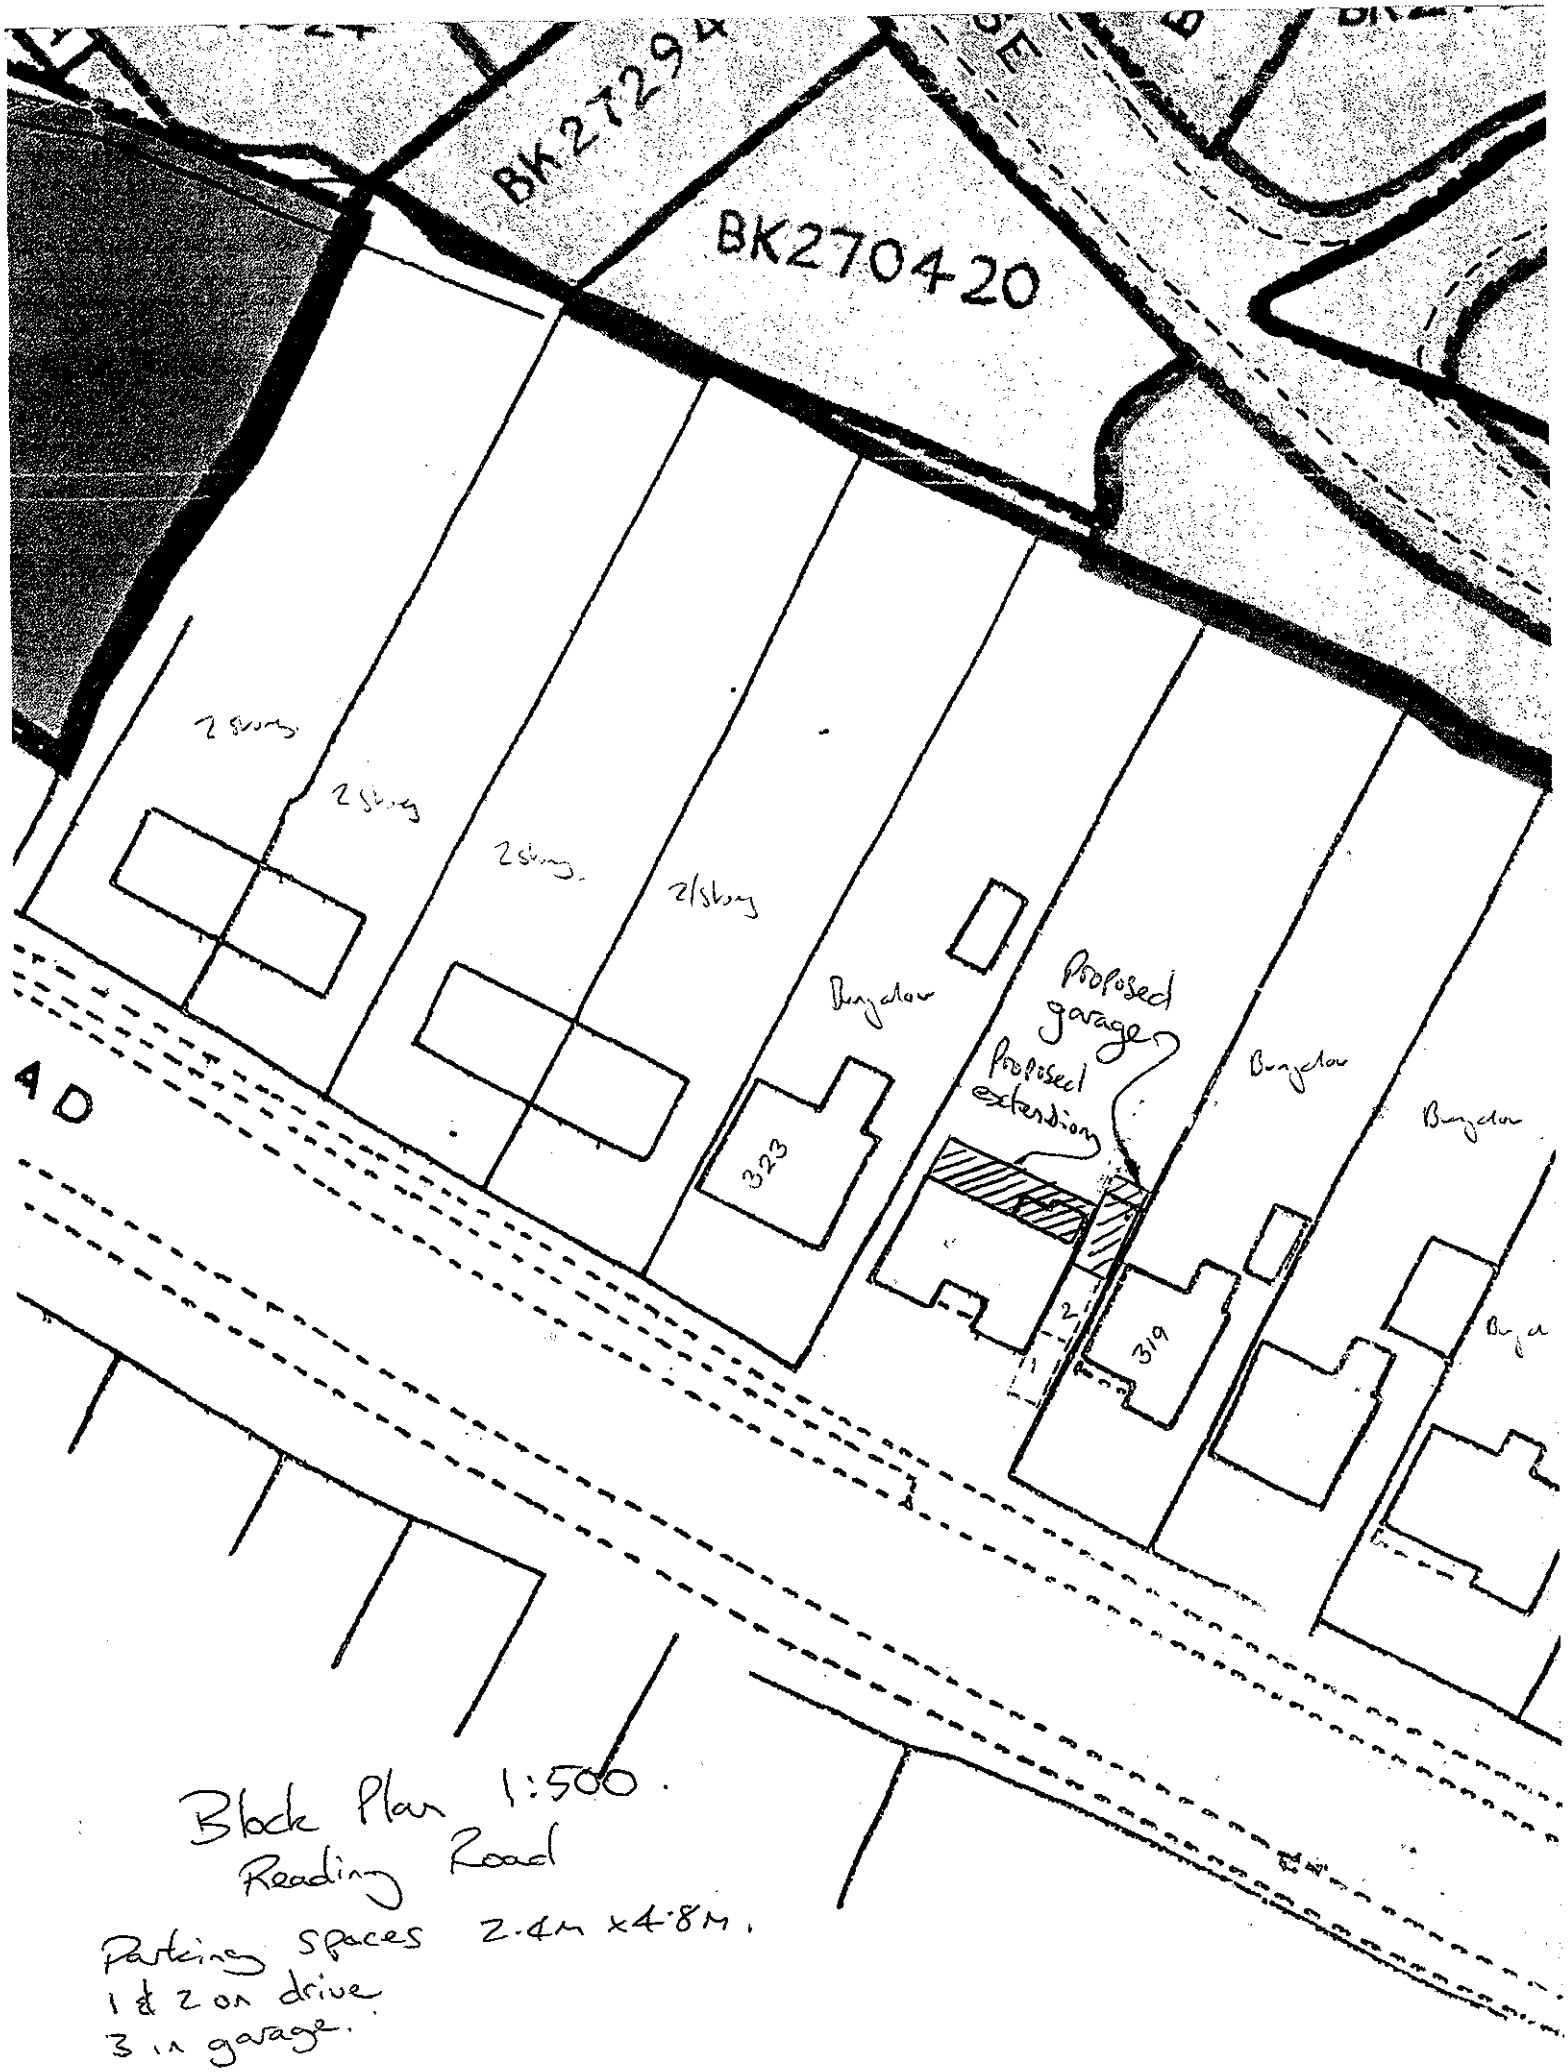

Block Plan 1:500.
Reading Road

Parking spaces 2.4m x 4.8m.
1 & 2 on drive
3 in garage.

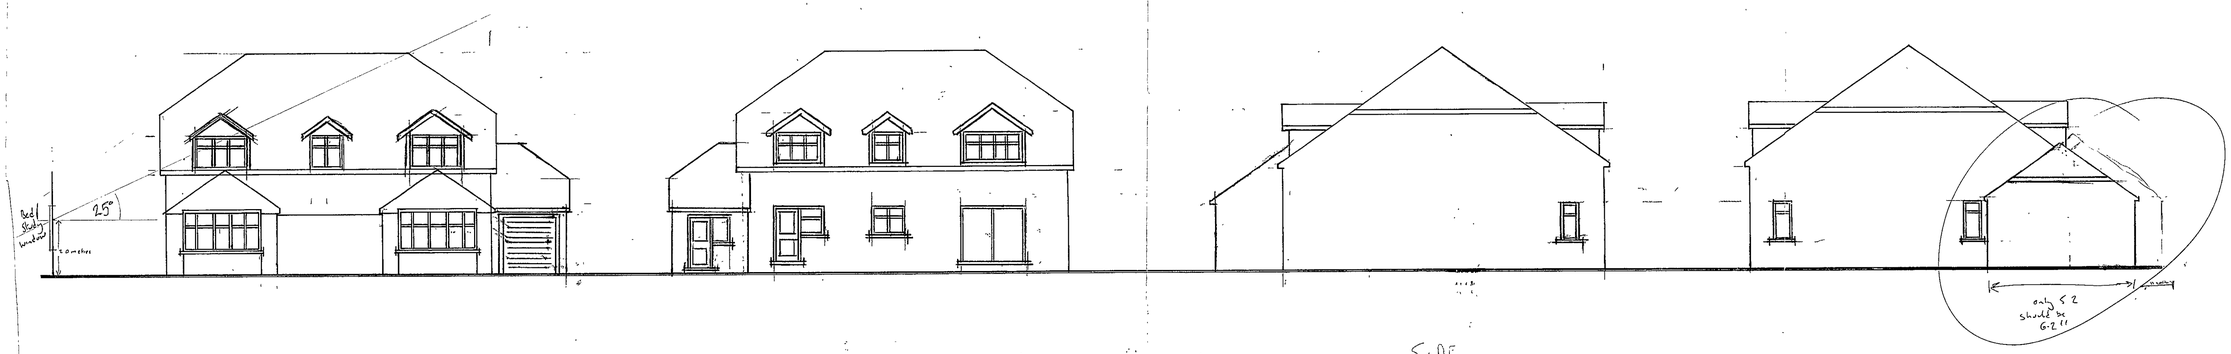

Front Elevation

Rear Elevation

Side Elevation

Side Elevation

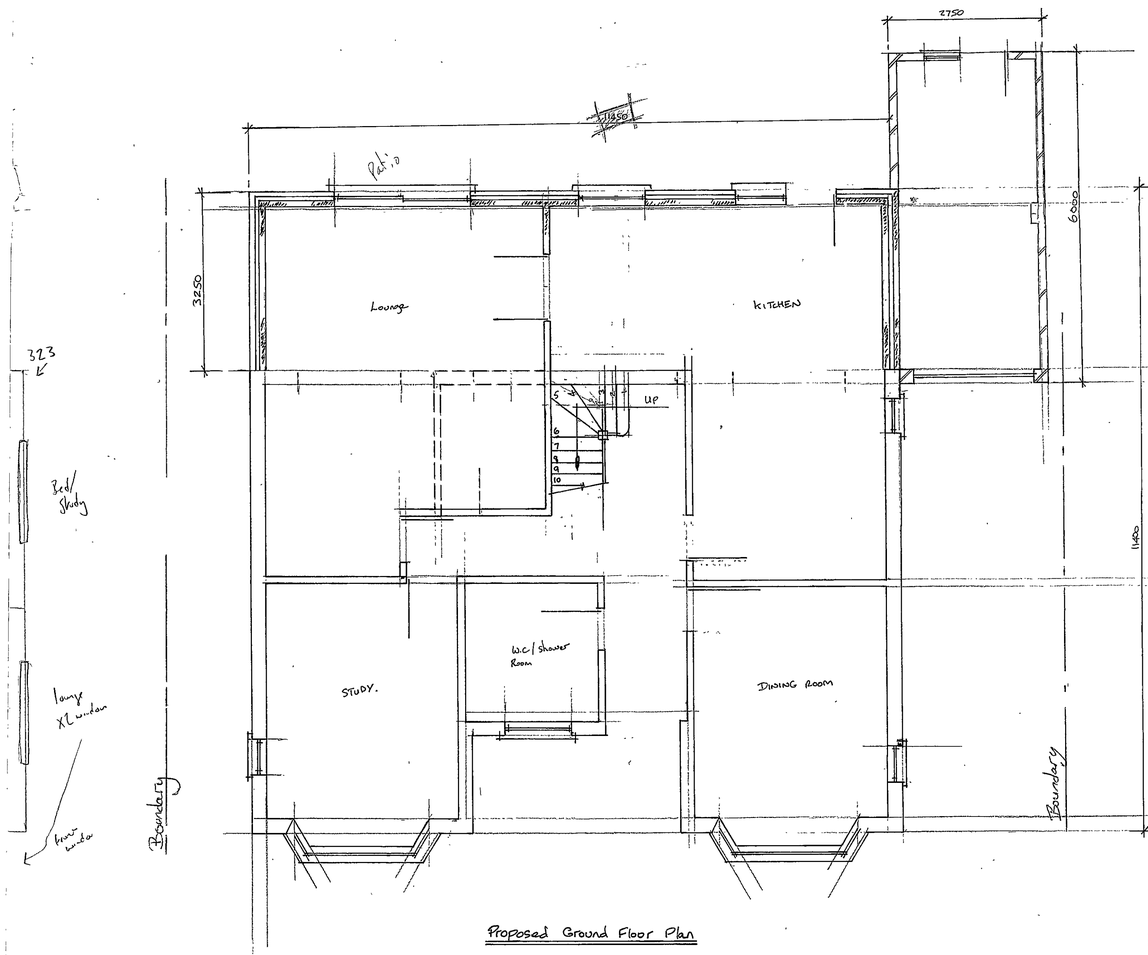

Proposed Ground Floor Plan

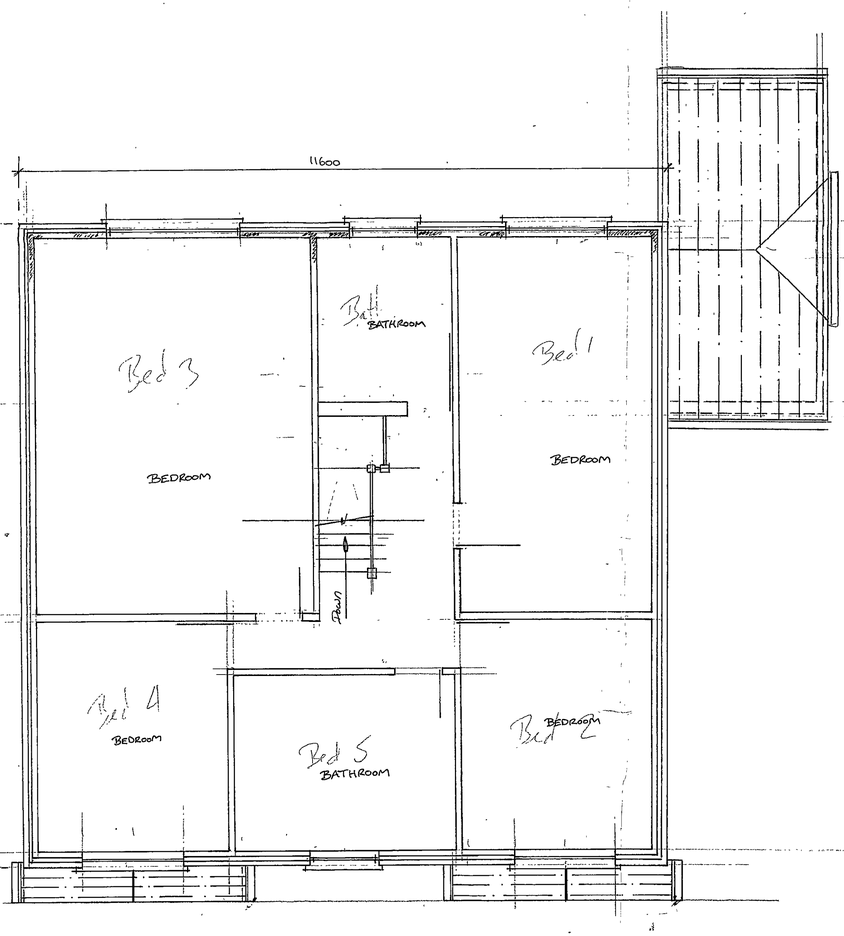

First Proposed First Floor Plan.

SUPERSEDED

12.AUG.2002 7352

MC Design
Dac House
145, Cardiff Road
Reading Berks RG1 8JF
Tel: 0118 9572188
Fax: 0118 9571218
M: 0771 4244 273

MR & MR LAUTHRA.

Proposed single storey rear extension with new roof construction with dormers forming bedrooms at Oak Villa, 321 Reading Rd Winnersh

1:50
1:100
Aug'02



Front Elevation

Rear Elevation

Side Elevation

Side Elevation

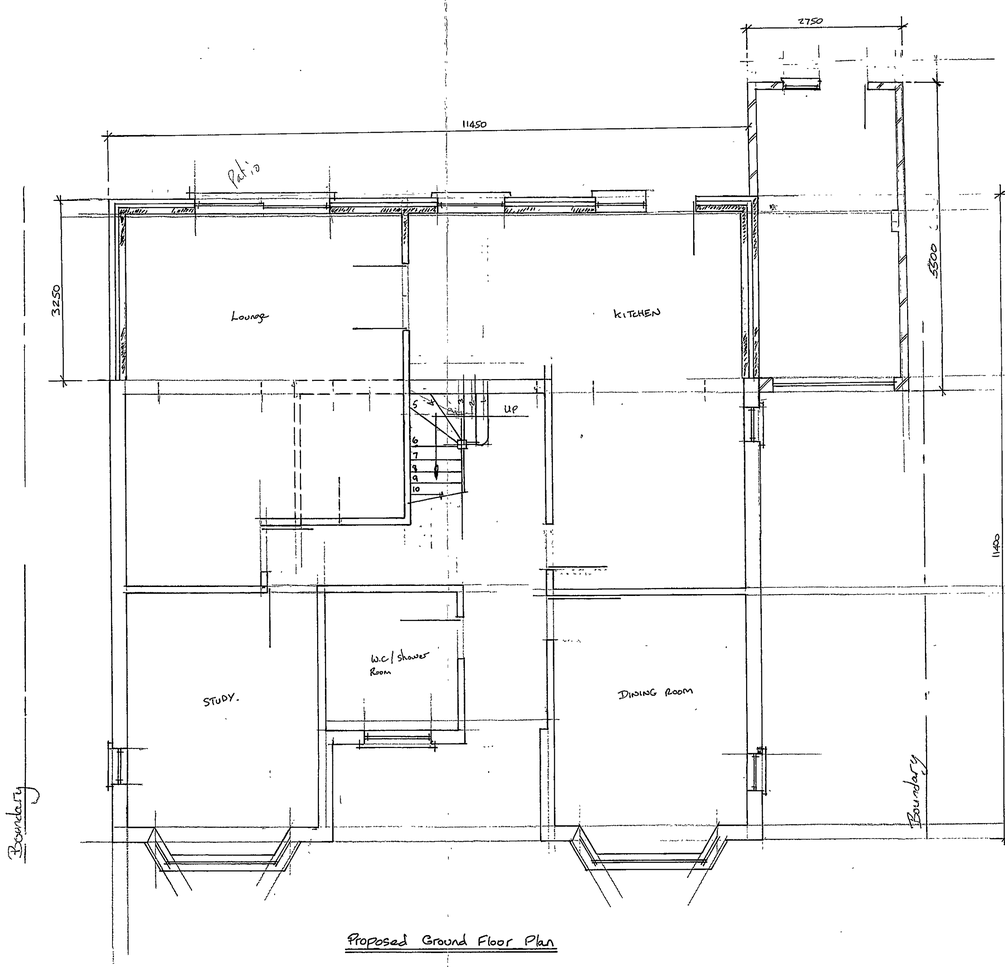

Proposed Ground Floor Plan

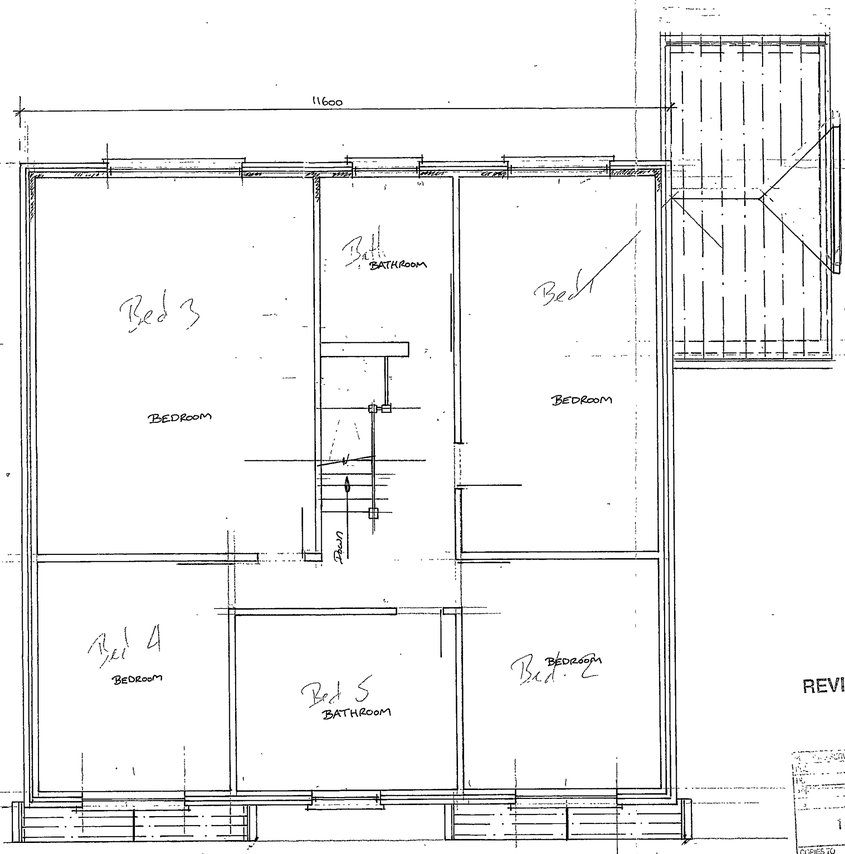

First Proposed First Floor Plan.

APPROVED

REVISED PLAN

14 OCT 2002

COPIES TO | ACK. | FILE

* A Rev Garage length Revised 9.10.02.

Mc Design
Dec House
145, Cardiff Road
Reading Berks RG1 8JF
Tel: 0118 9572188
Fax: 0118 9571218
M: 0771 4244 273

MR & MR LAUTHRA.

Proposed single storey rear extension with new roof construction with dormers forming bedrooms at Oak villa, 321 Reading Rd Winnersh

A Rev

1:50
1:100
Aug '02