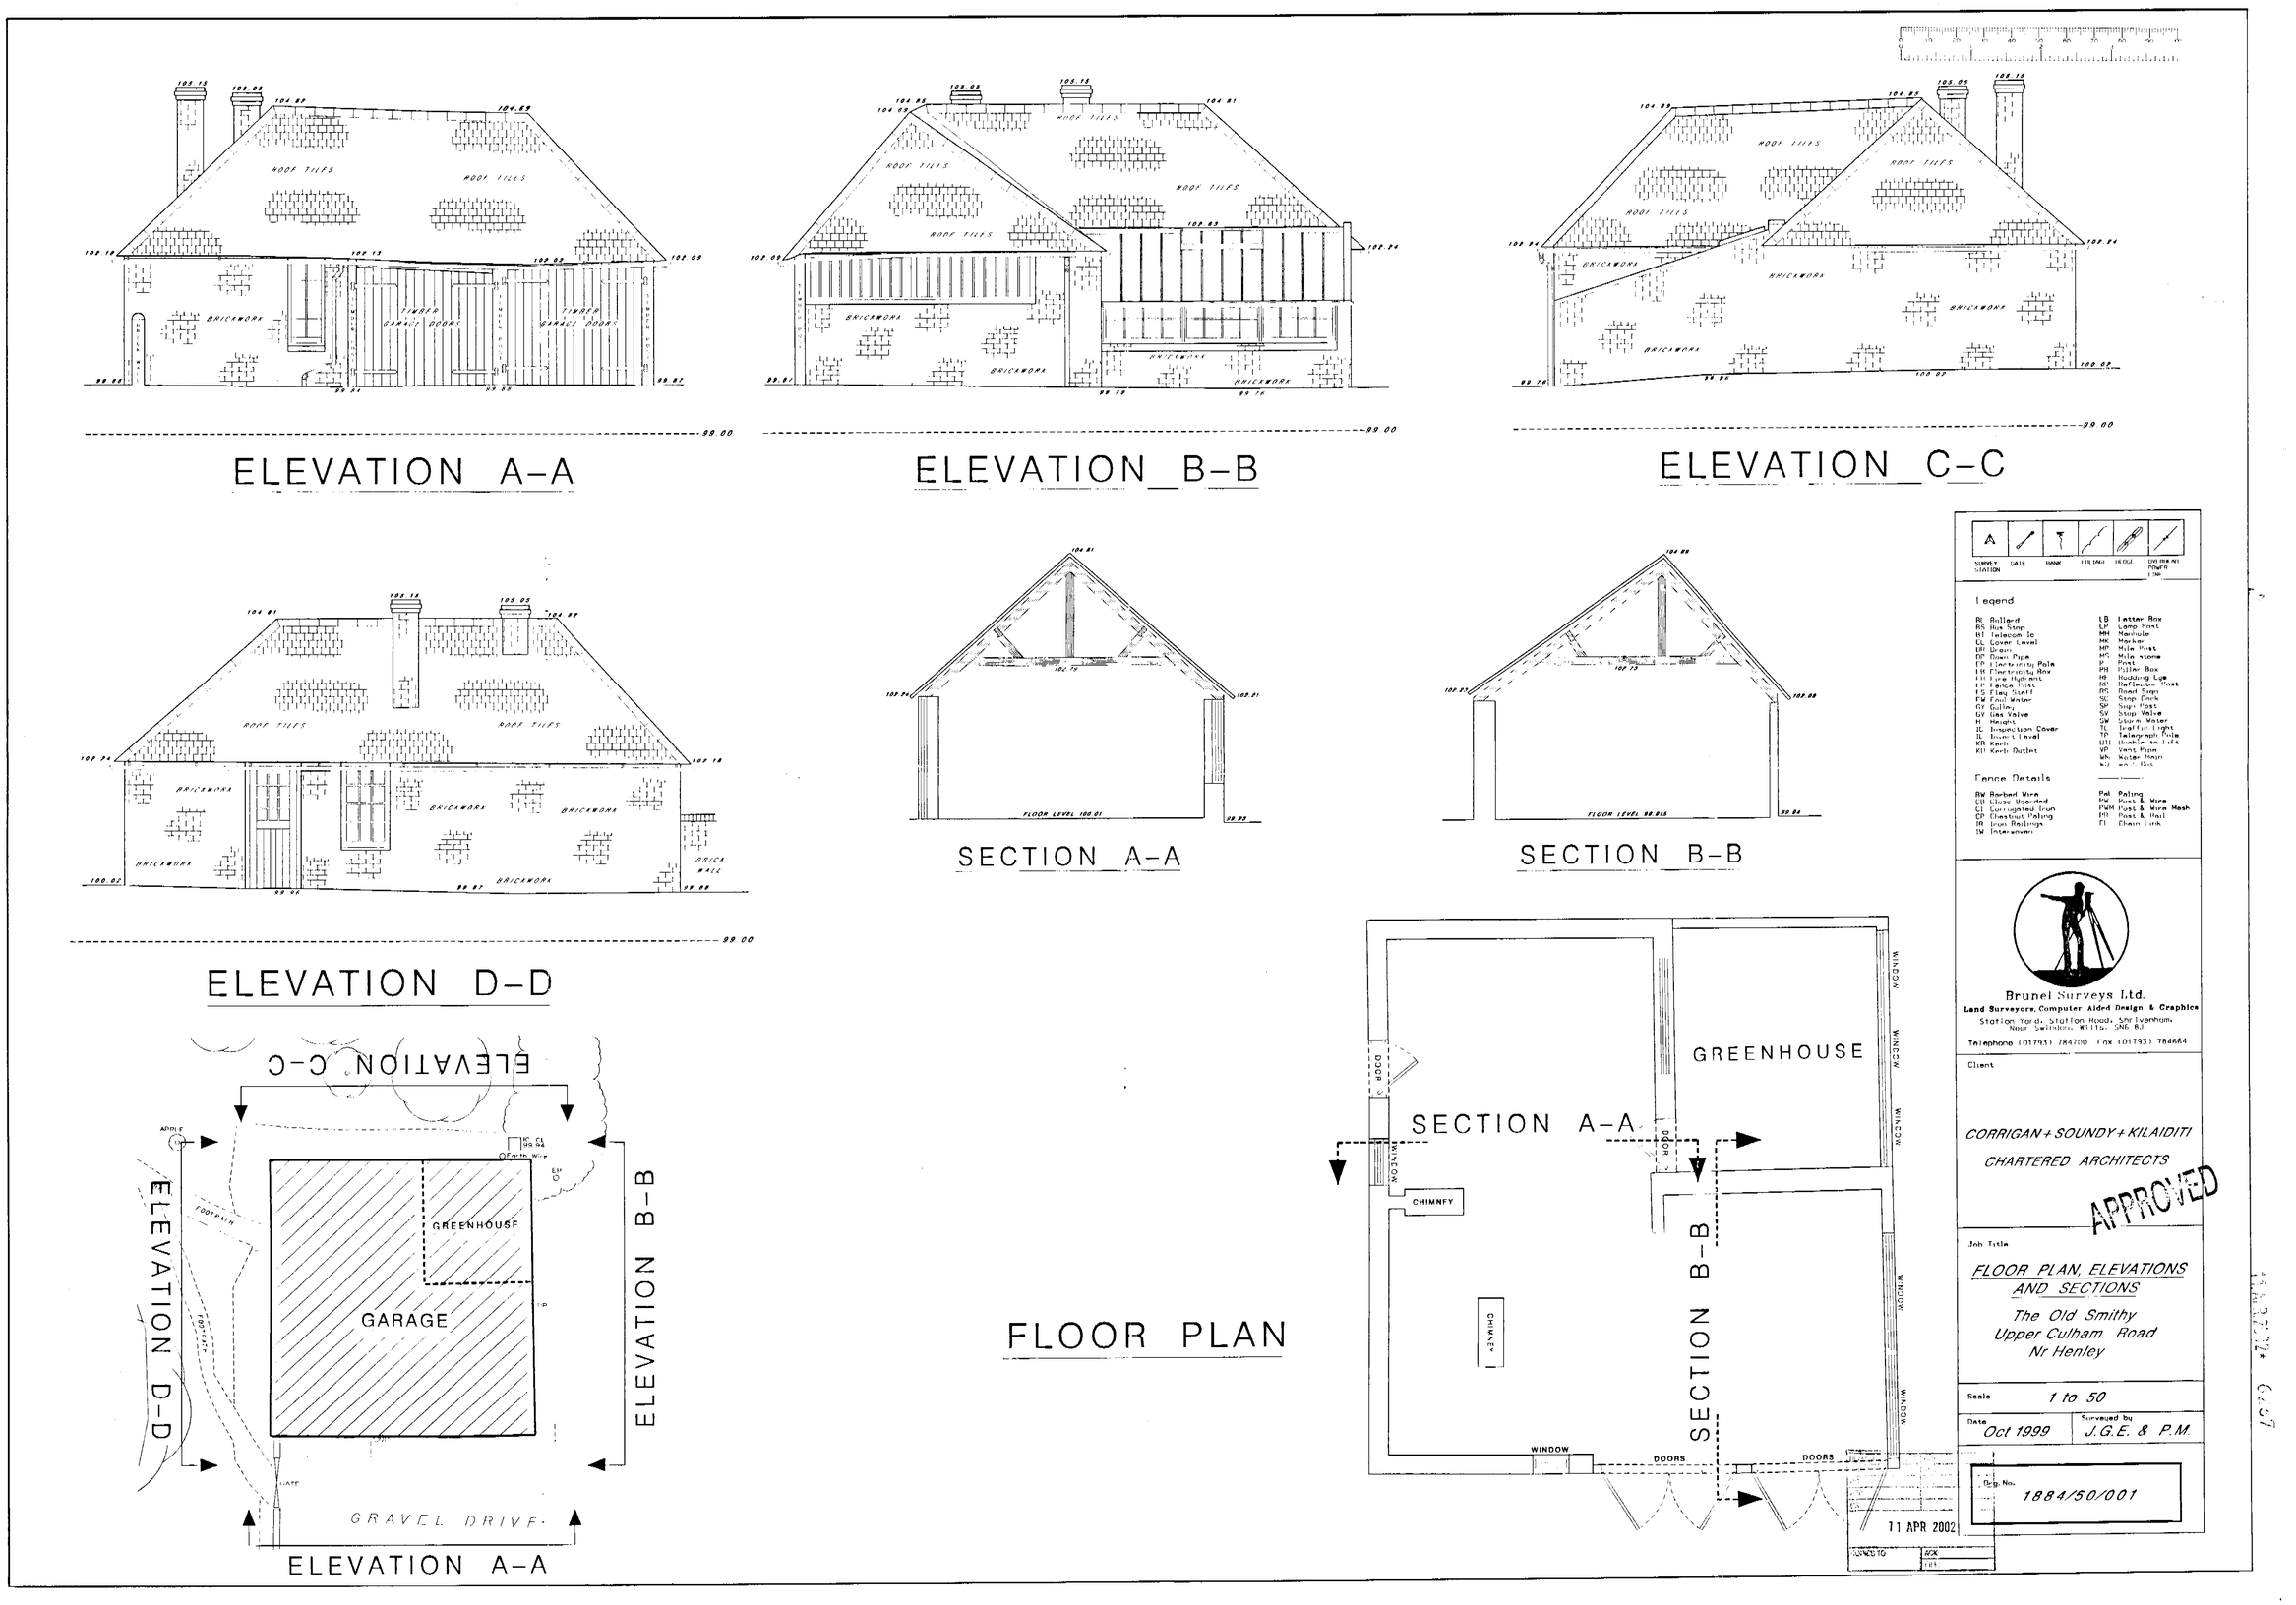
ELEVATION A-A
ELEVATION B-B
ELEVATION C-C
ELEVATION D-D
SECTION A-A
SECTION B-B
FLOOR PLAN
GREENHOUSE
GARAGE
GRAVEL DRIVE
ELEVATION A-A
ELEVATION B-B
ELEVATION C-C
ELEVATION D-D
SECTION A-A
SECTION B-B
GREENHOUSE
CHIMNEY
WINDOW
DOORS
DOOR
Legend
Fence Details
Brunel Surveys Ltd.
Land Surveyors, Computer Aided Design & Graphics
Station Yard, Station Road, Shrivenham, Near Swindon, Wilts. SN6 8JT
Telephone (01793) 784700 Fax (01793) 784664
Client
CORRIGAN + SOUNDY + KILAIDITI
CHARTERED ARCHITECTS
APPROVED
Job Title
FLOOR PLAN, ELEVATIONS AND SECTIONS
The Old Smithy
Upper Culham Road
Nr Henley
Scale 1 to 50
Date Oct 1999
Surveyed by J.G.E. & P.M.
Drg. No. 1884/50/001
11 APR 2002

© The tpa Design Company Ltd.

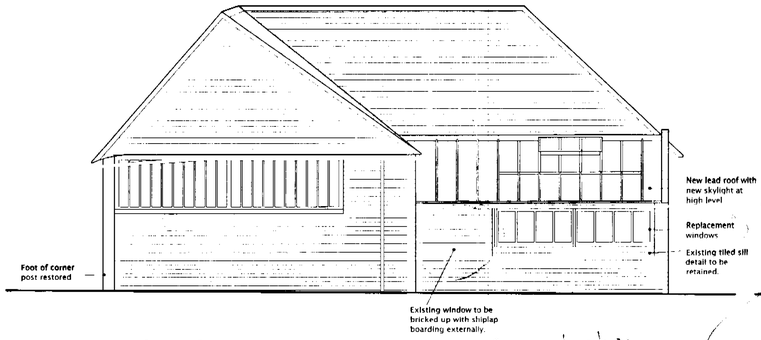

Side Elevation

Rear elevation

detail important

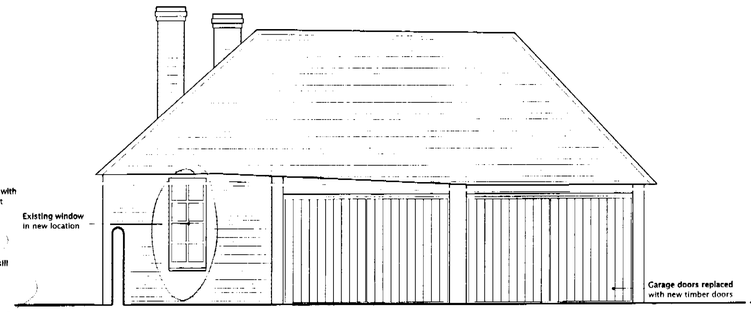

Front Elevation

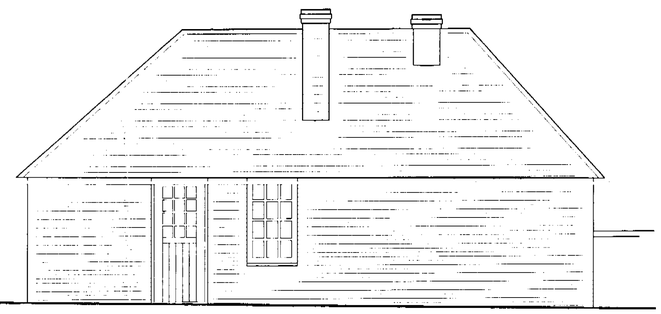

Side Elevation

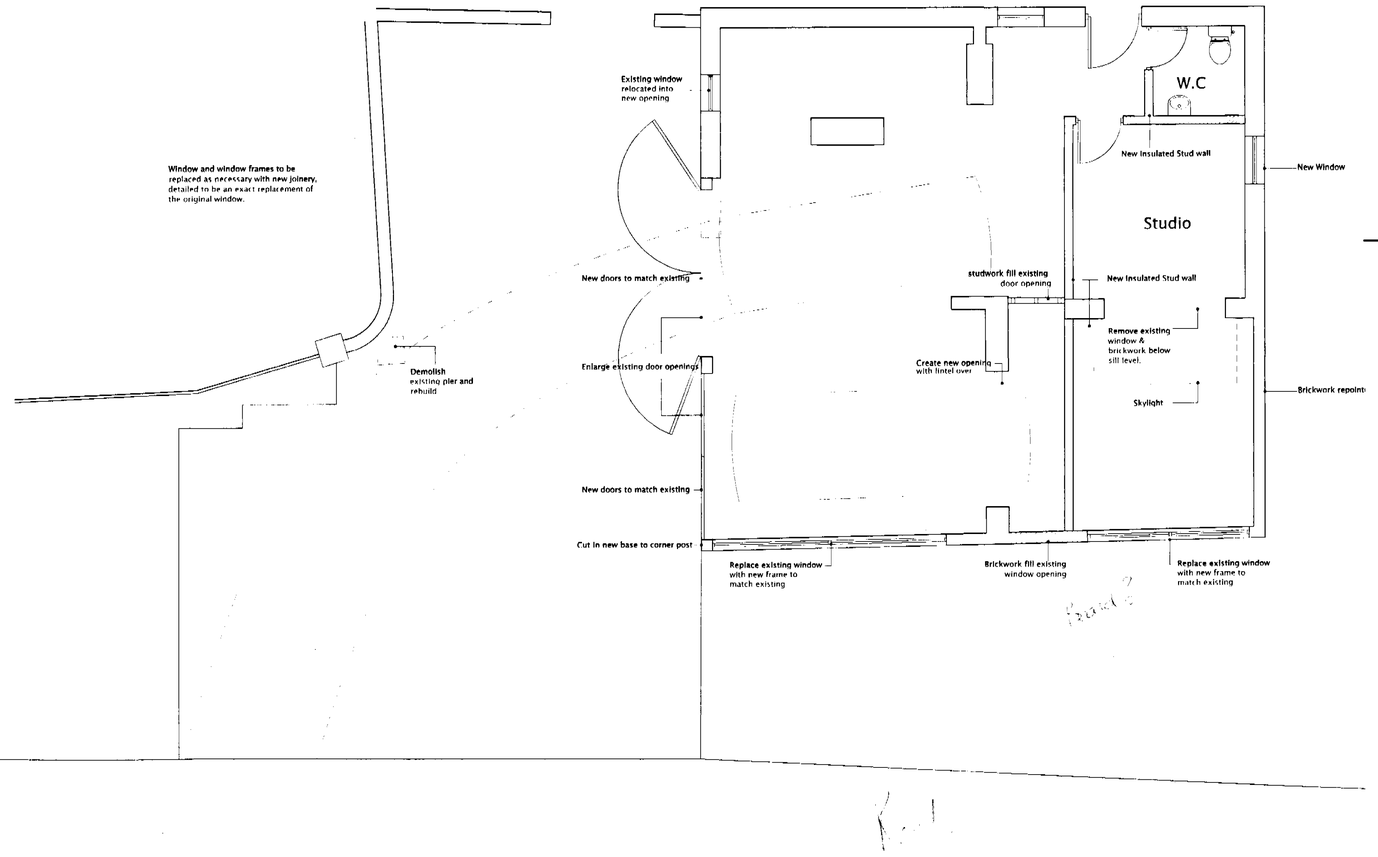

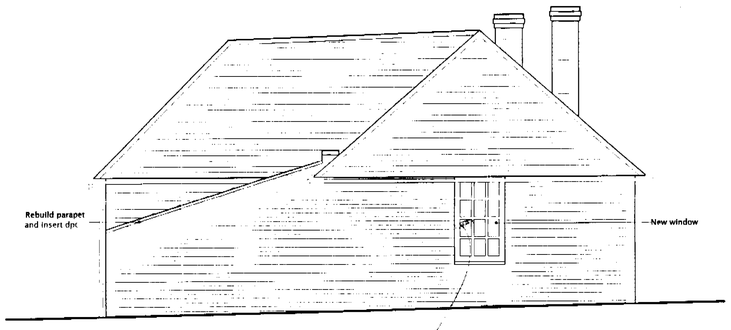

Rear Elevation

11.MAR2002* 6257

Revision B: to meet conservation officers comments,Internal wall - new opening reduced & greenhouse sill detail retained

tpa
Terry Platt Architects
33A St Lukes Road Maidenhead
Berkshire SL6 7DN
Tel. 01628 412388
Fax. 01628 412390
Email tpadesignco@aol.com

Client:
Mr & Mrs Stuart

APPROVED

Job title:
Old Smithy House
Upper Culham Road
Wargrave

Drawing title:
Alterations To Garage

Scale:	Date:	Drawn by:
1:50	09.01	rg

Drawing no: 1039/02B

Rev:

The tpa Design Company Ltd architects landscape architects interior design project management planning supervision

07/4/02.