



12 Shefford Crescent
Wokingham RG40 1YP

LOCATION & BLOCK PLAN

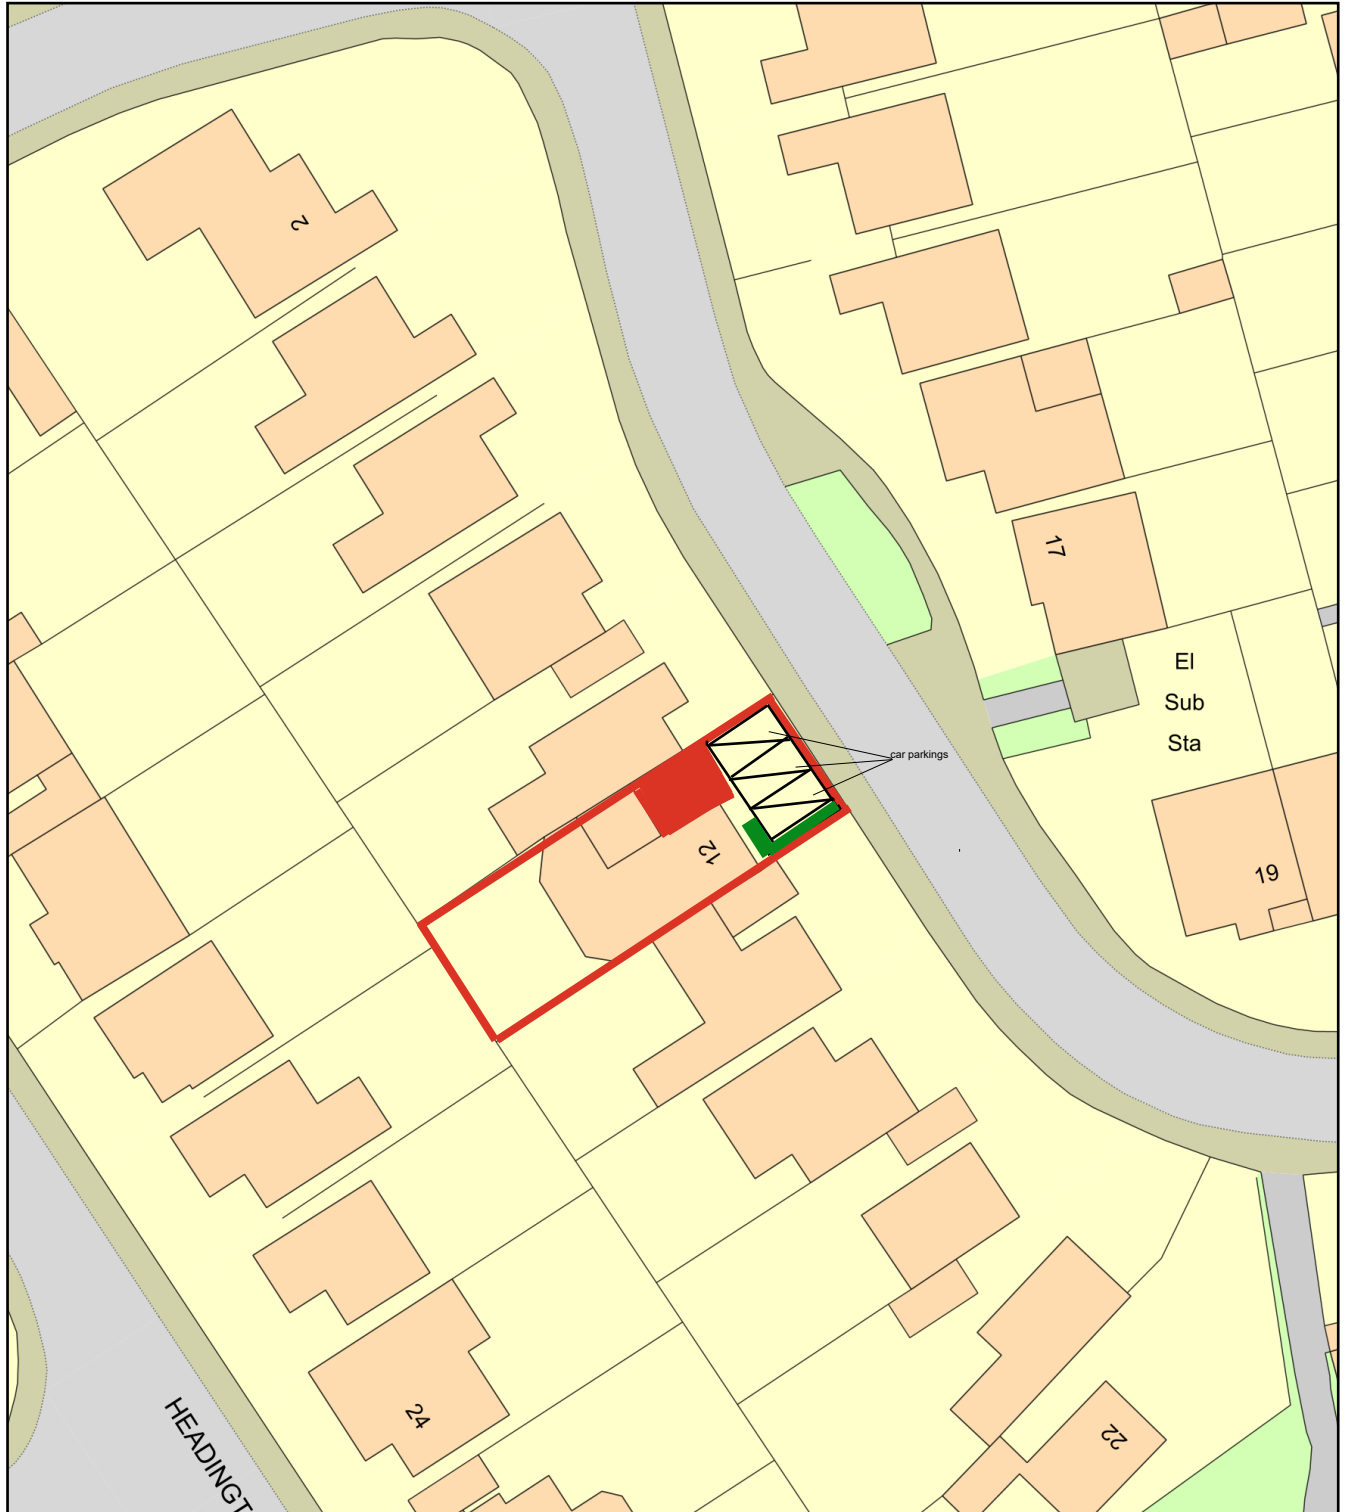

0 20
Metres

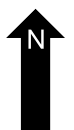

Project:
Proposed garage conversion to create habitable
accommodation
Address:
12 Shefford Crescent, Wokingham RG40 1YP

Plan Produced for: SULTANA

Date Produced: 20 Feb 2025

Plan Reference Number: TQRQM25051193241066

Scale: 1:500 @ A4

Dwg. No.12401-002
Date: 21 Feb 2025