


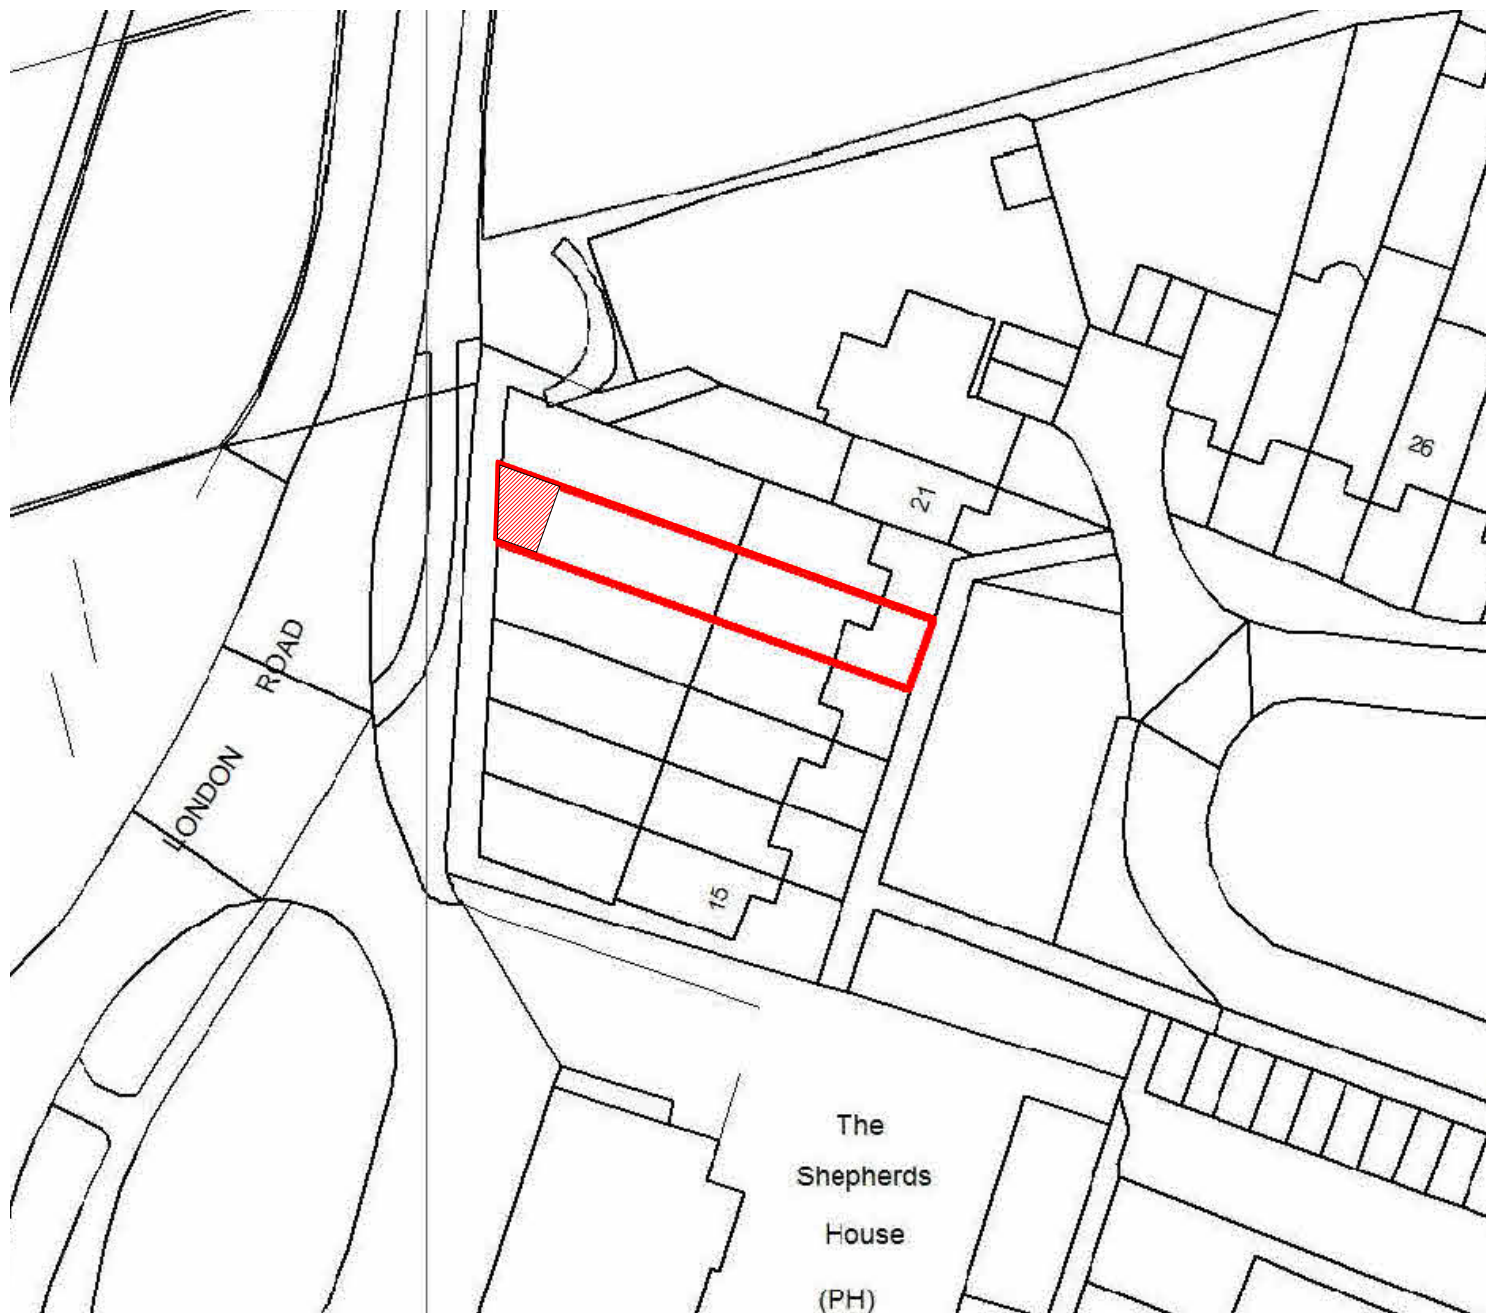

Block Plan

Scale 1:500



0 10000 20000 30000 40000 50000

M & V Player
19 Hanwood Cl,
Woodley, Reading
RG5 3AB
PL04
19/03/2026