


20 Lawrence Place - Partial Garage Conversion

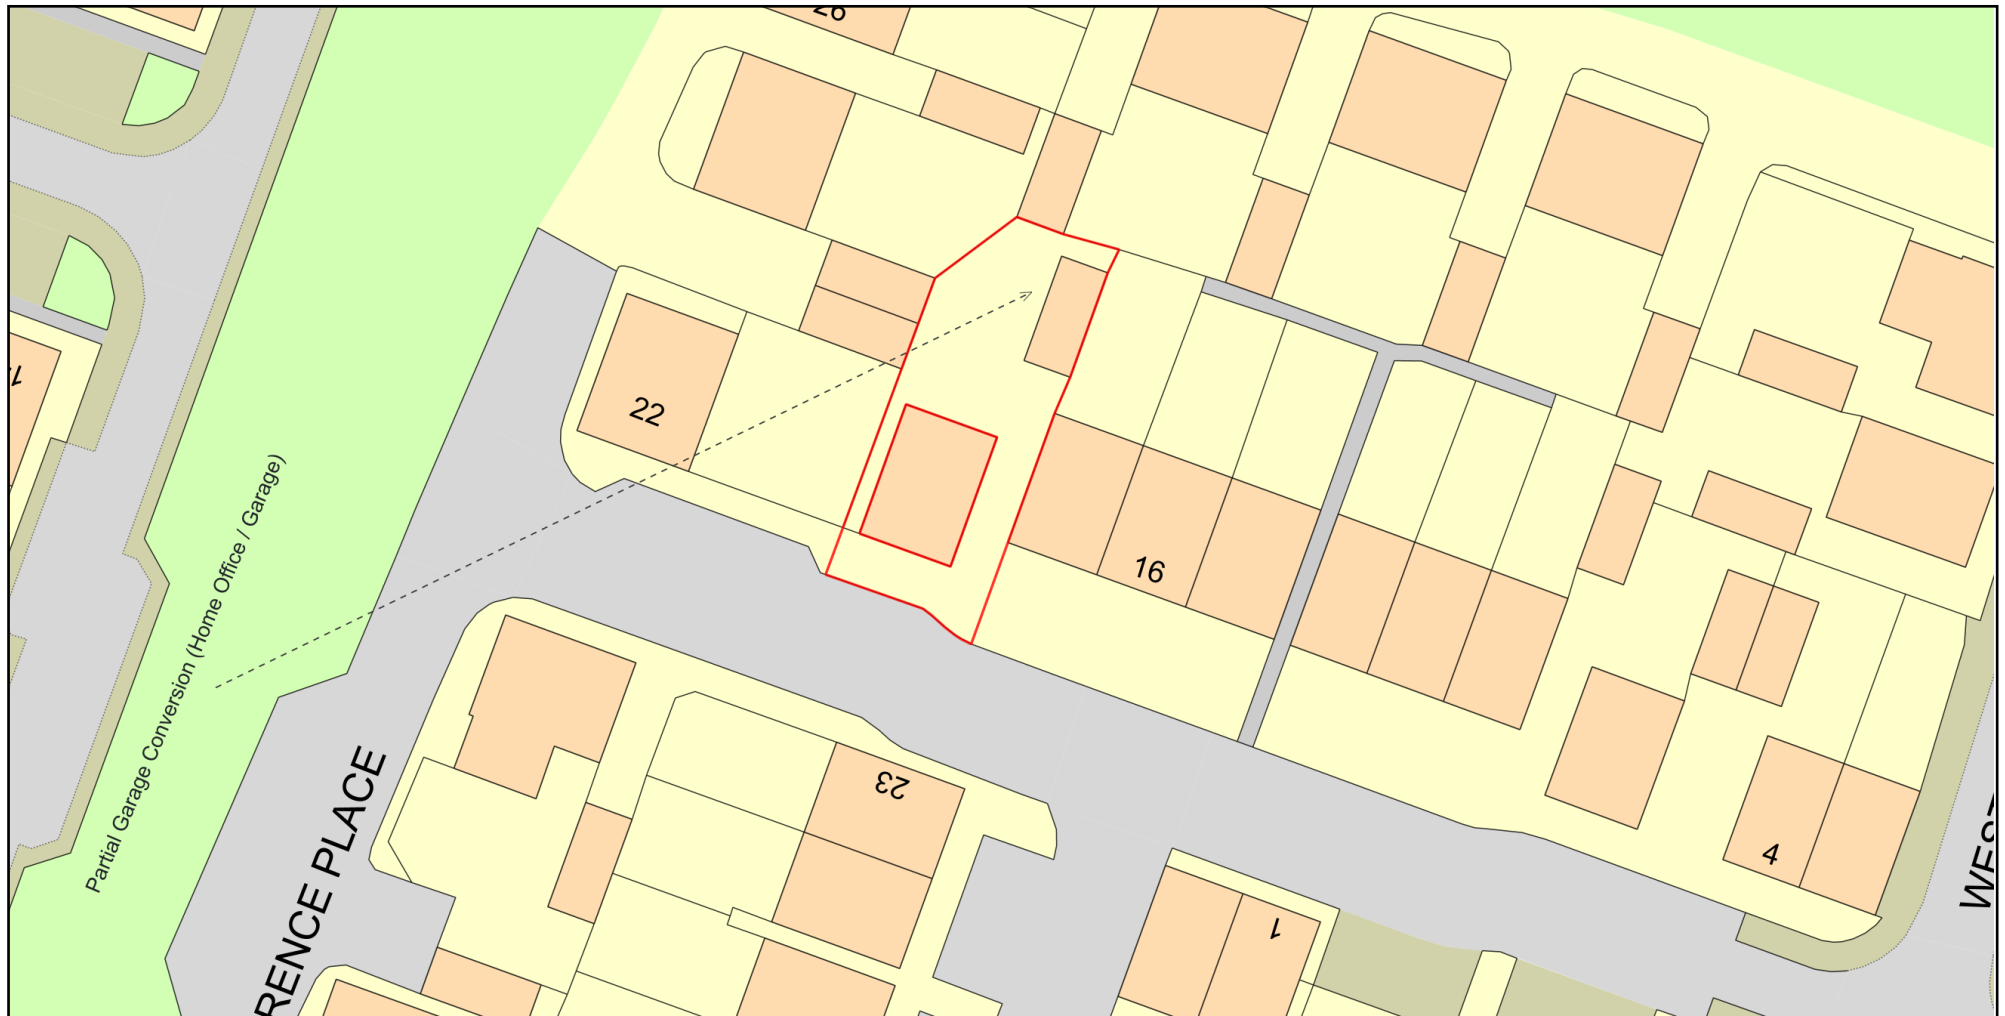

0 20
Metres



Plan Produced for: Katie Coleman

Date Produced: 10 Oct 2025

Plan Reference Number: TQRQM25283093117843

Scale: 1:500 @ A4

© Crown copyright and database rights 2025 OS 100042766

