
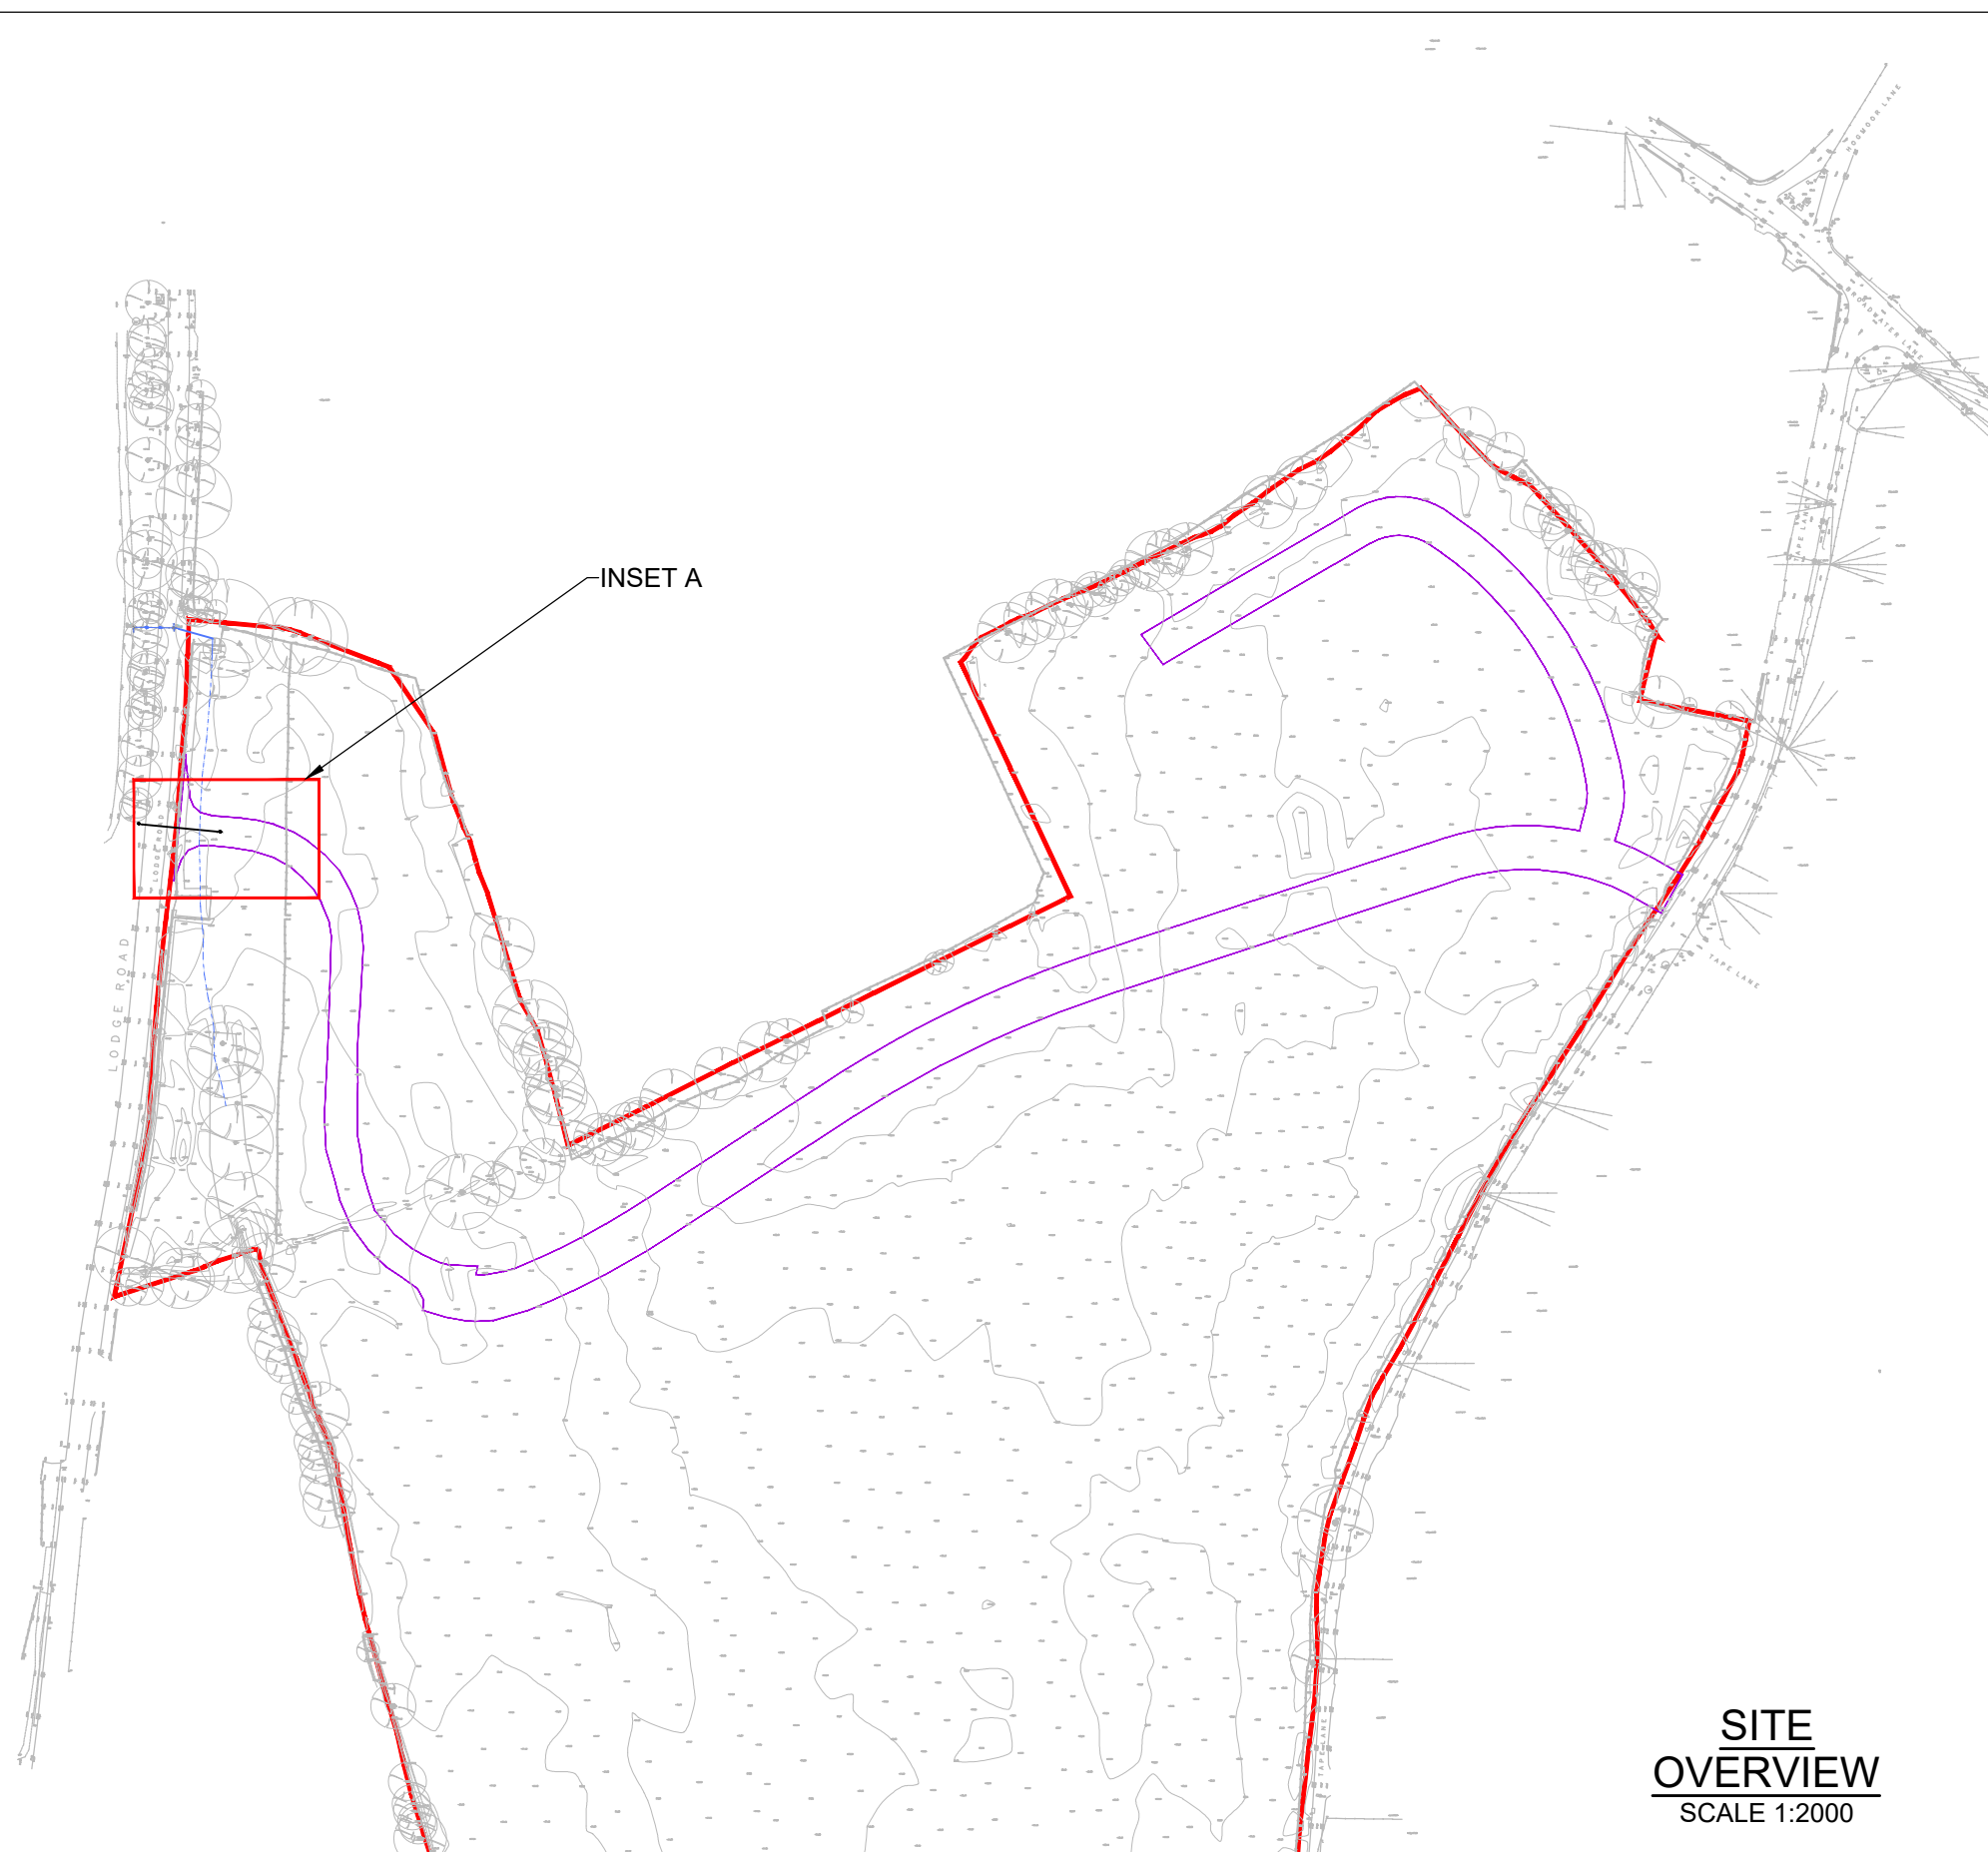


SECTION A-A
SCALE 1:25

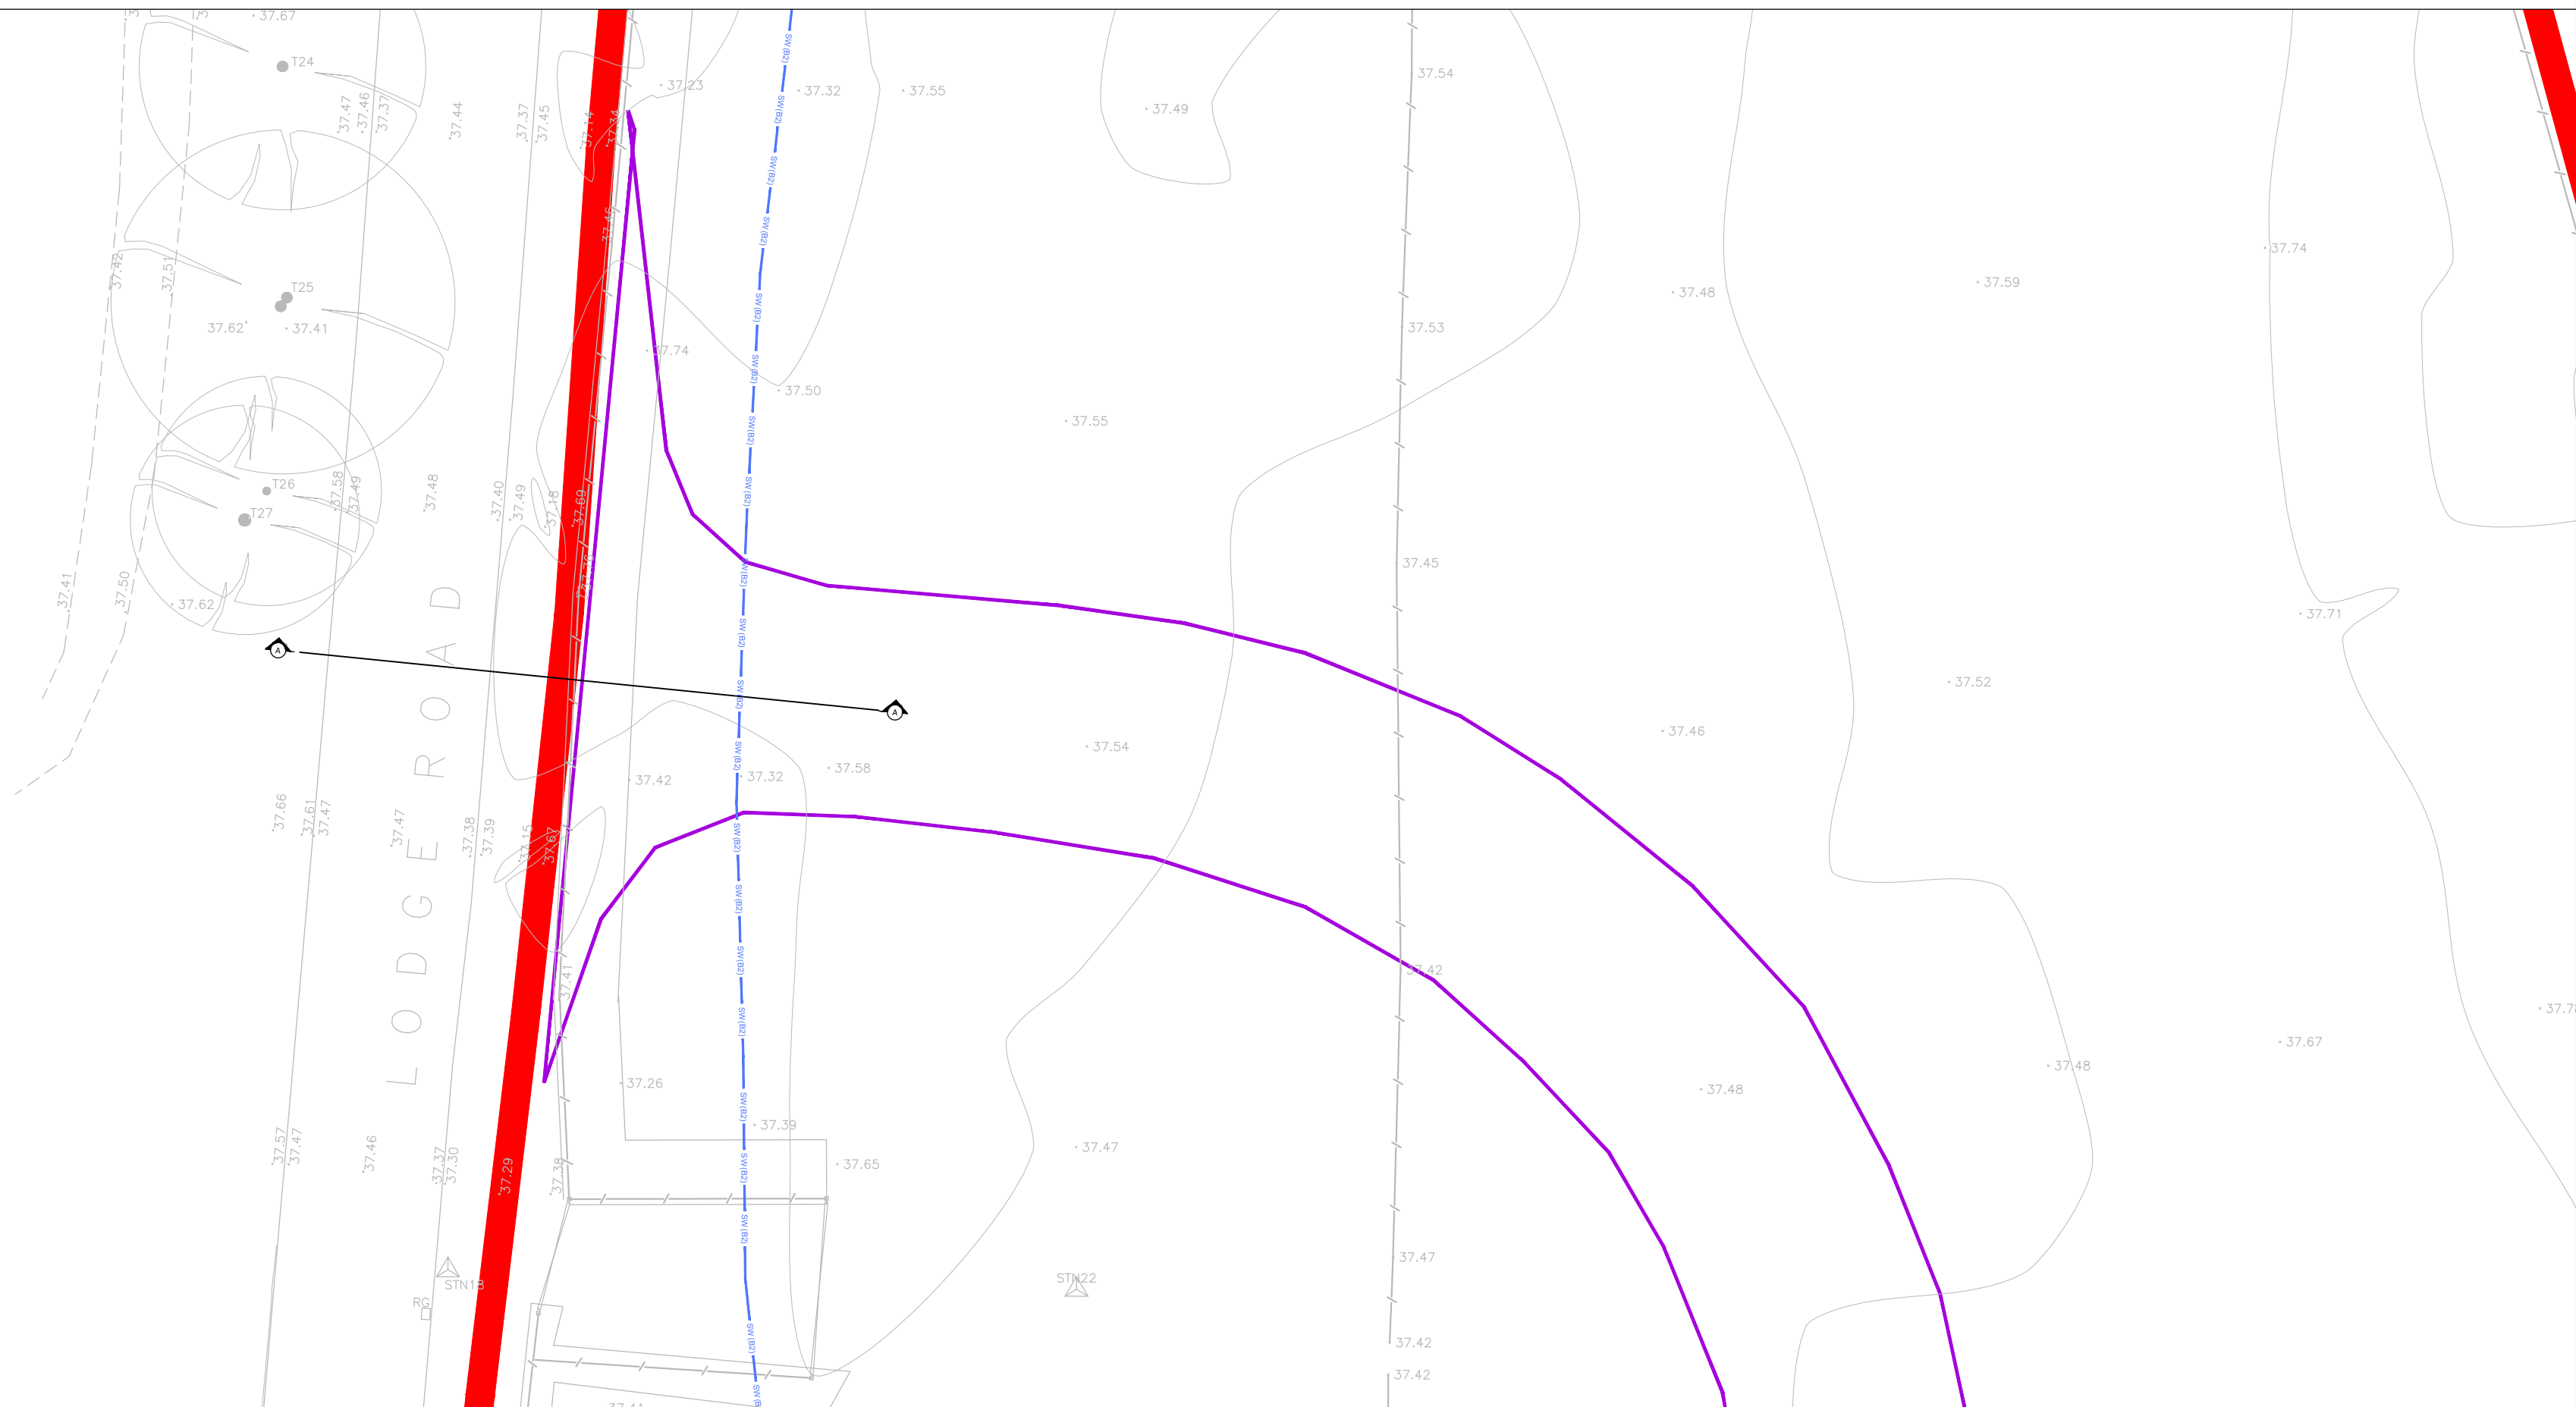

INSET A
SCALE 1:200

[illegible]