
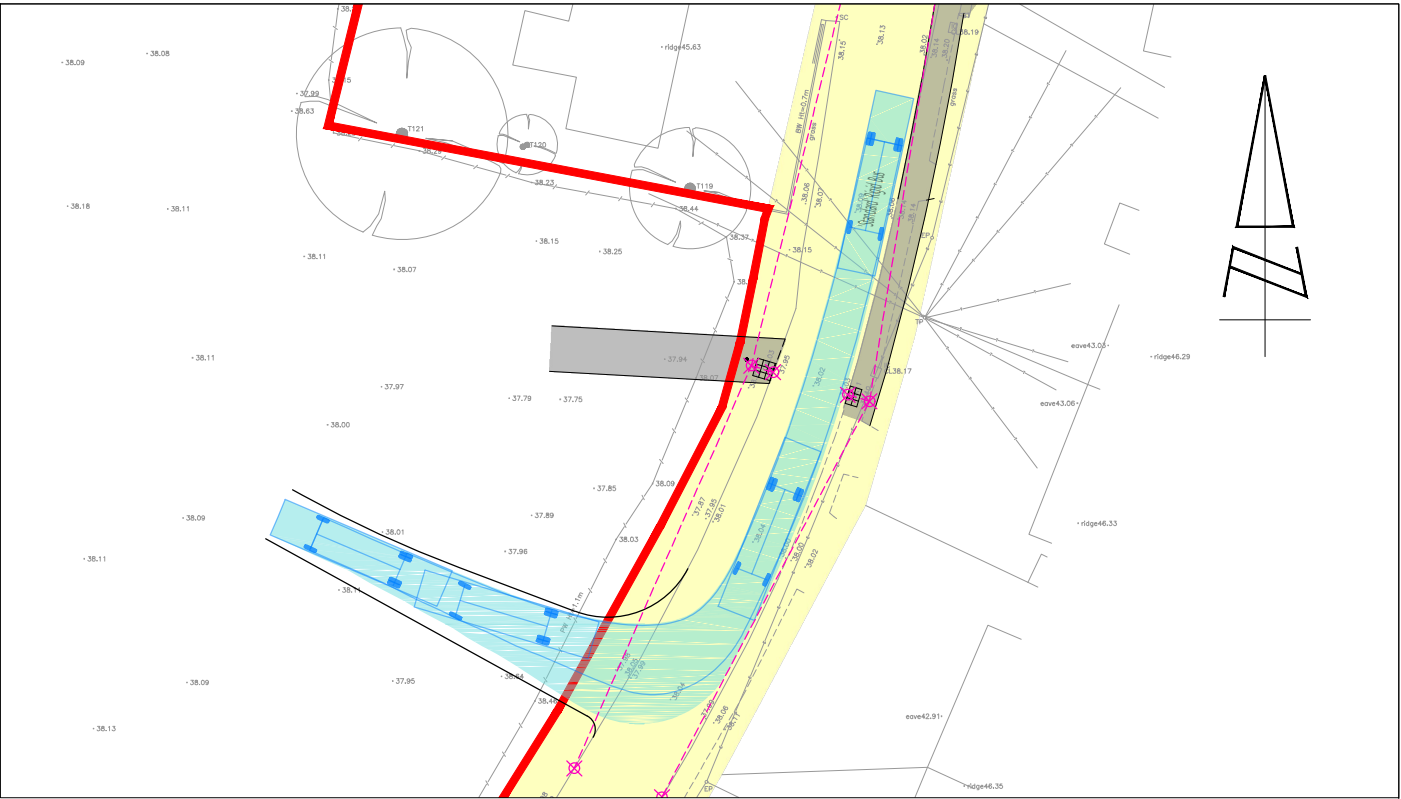


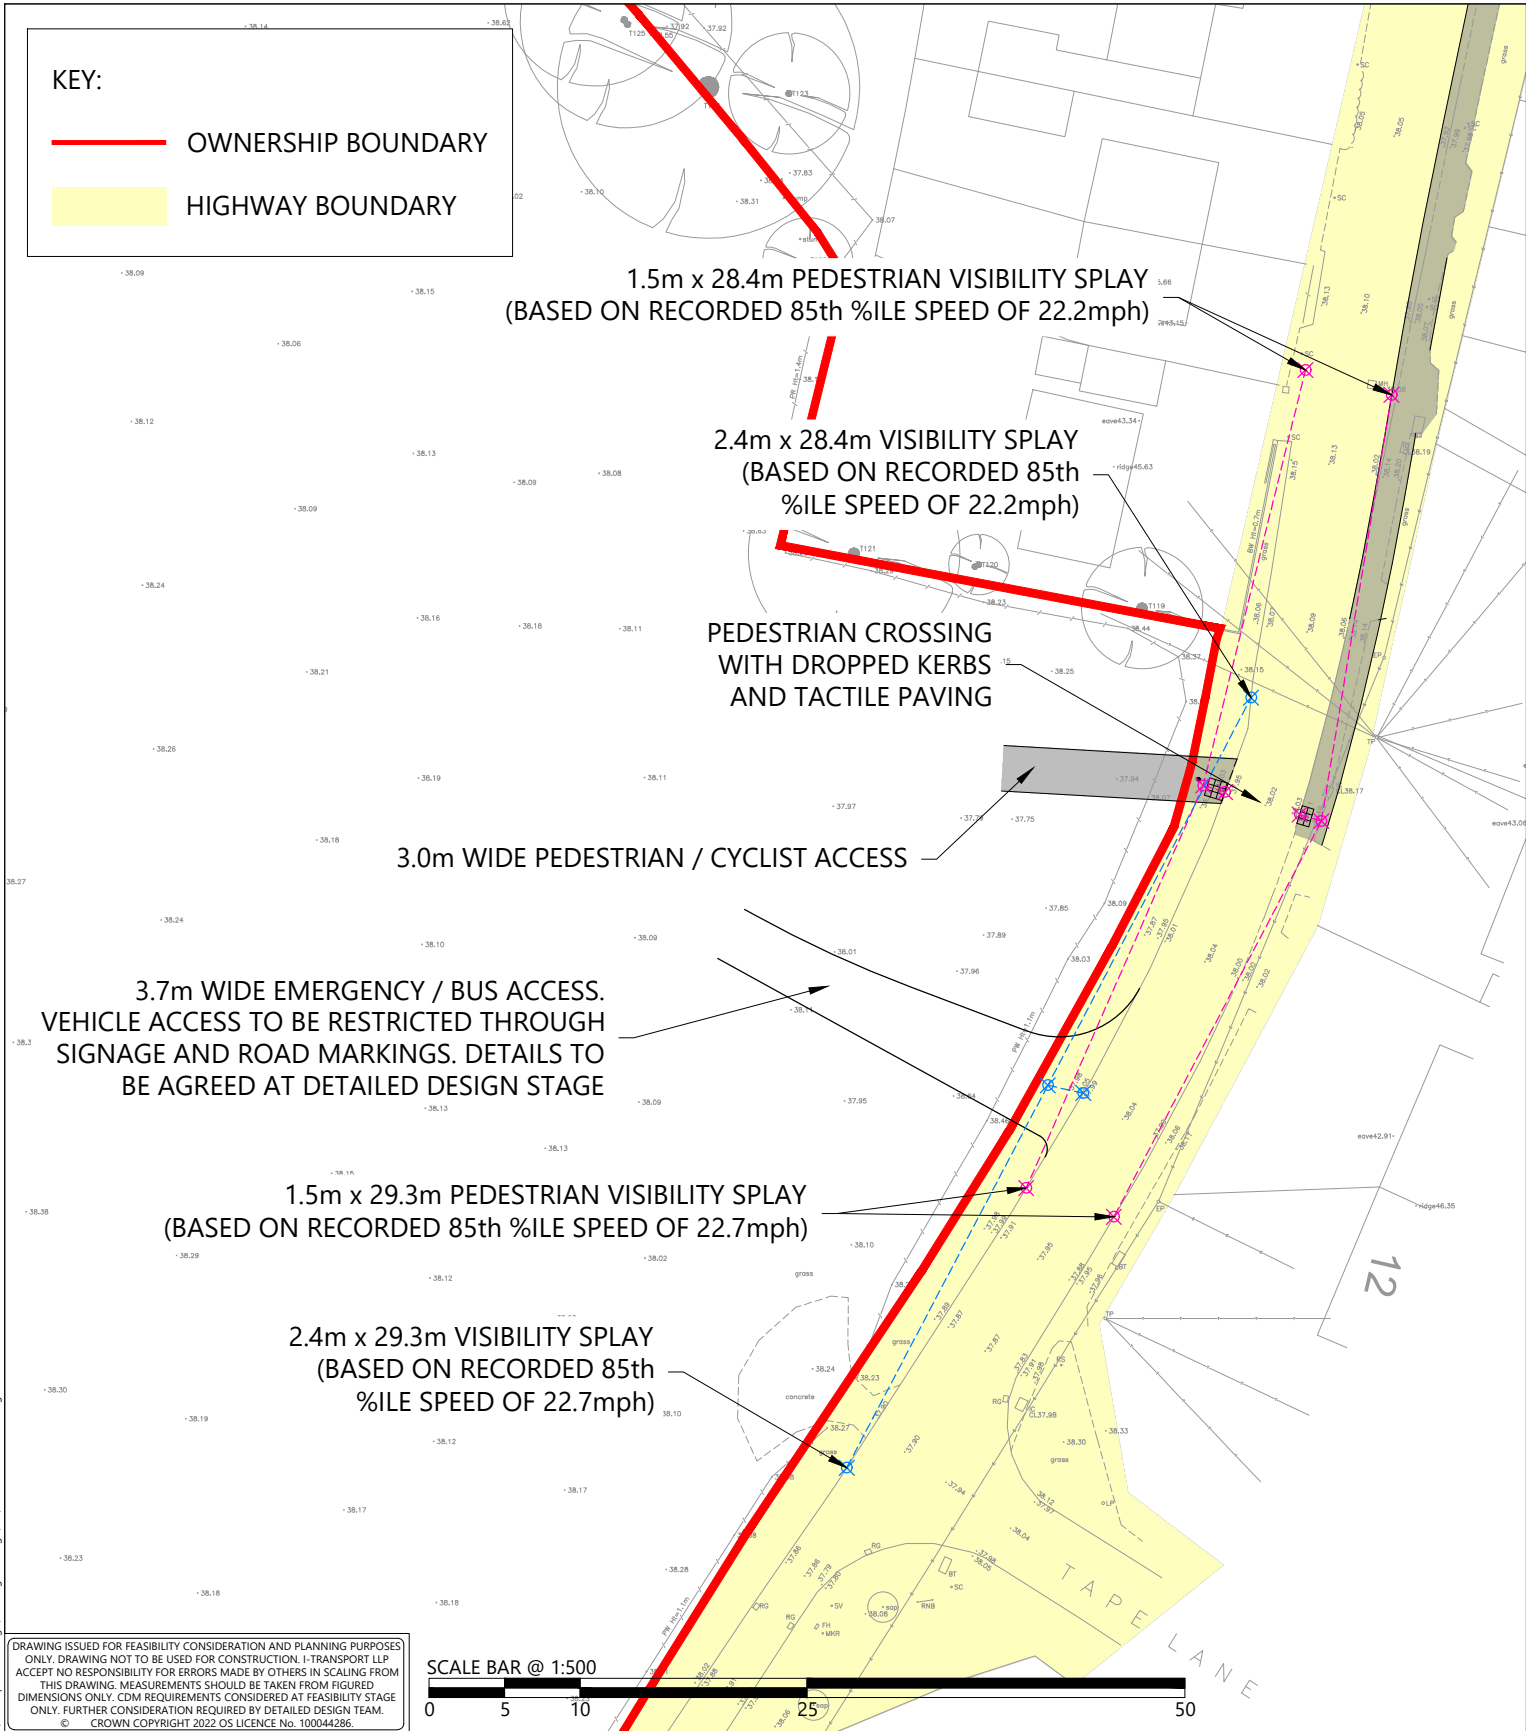

 The Square, Basing View, Basingstoke, Hampshire, RG21 4EB Tel: 01256 898366 www.i-transport.co.uk										C B A	19.11.24 19.07.24 28.05.24	JD JD MM	VISIBILITY SPLAYS ADDED SWEPT PATH ANALYSIS UPDATED SWEPT PATH ANALYSIS UPDATED	BB BB BB	TW TW TW	TITLE: POTENTIAL EMERGENCY / BUS ACCESS ARRANGEMENT			DRAWN: JD	CHECKED: BB	APPROVED: TW
REV		DATE	BY	DESCRIPTION		CHK	APD	PROJECT:	CLIENT:	PROJECT No: ITB19328	SCALE @ A3: 1:500	DATE: 03.05.24									
STATUS: FOR INFORMATION							LAND EAST OF LODGE ROAD, HURST		MACTAGGART AND MICKEL STRATEGIC LAND (MAC MIC)		DRAWING No: ITB19328-GA-003		REV: C								