


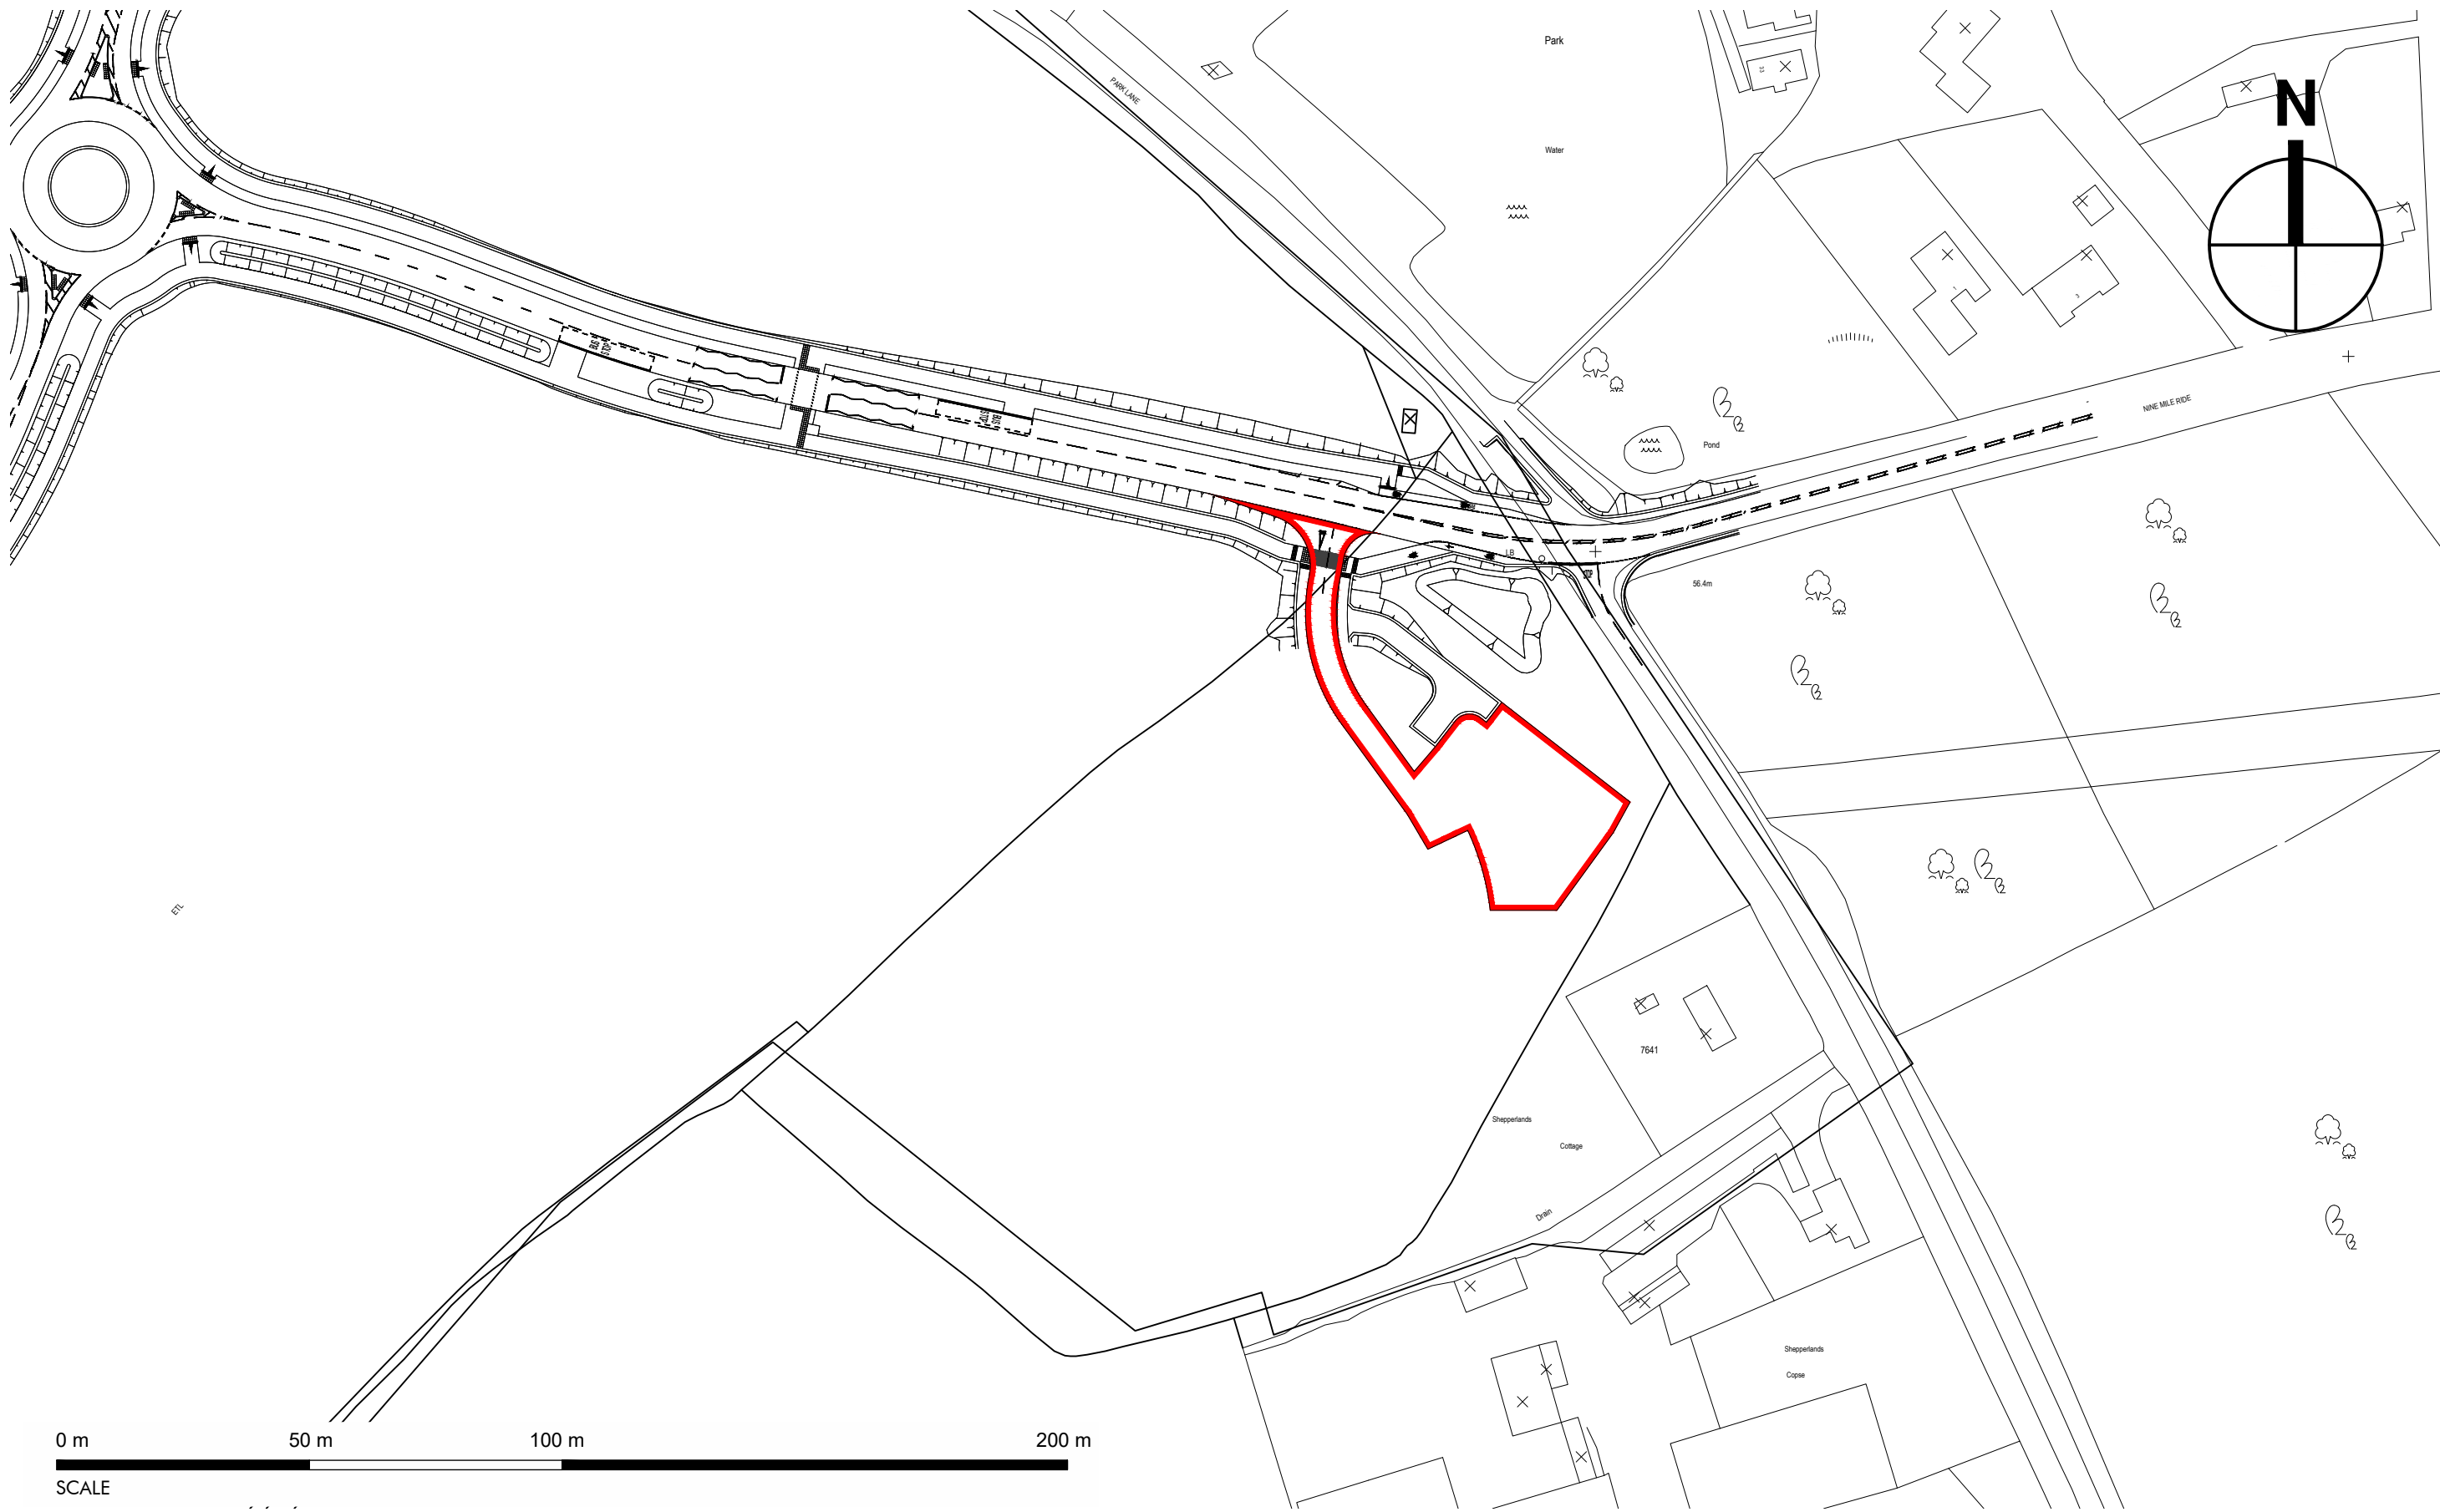

Client:
Cala Homes

Project:
**Parcel's 14 and 15 Hogwood Farm,
Finchampstead, Temporary Car Park**

Drawing Title: Location Plan					
Scale: 1:1250 @ A3	Revision	Drawn	Check	Date	
	A	MP	--	20.03.23	
	-	--	--	-----	
	-	--	--	-----	



**Omega
Architects**

The Front Barn, 124 Manor Road North, Thames Ditton, KT7 0BH
T: 01372 470 313 W: www.omega-architects.co.uk

Project No'	Class	Dwg No'	Status	Rev
3062	A	1300	PL	A
CLASS: C - COLOURED, A - BLACK & WHITE STATUS: SK - SKETCH, PR - PRELIMINARY, PL - PLANNING, WD - WORKING DRAWING				